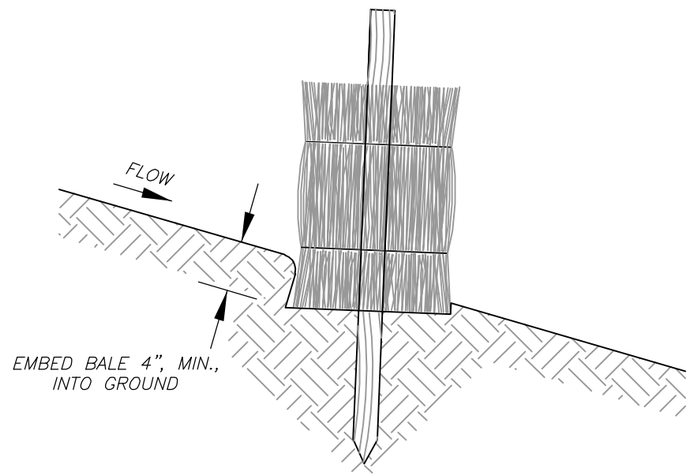

END VIEW

NO SCALE

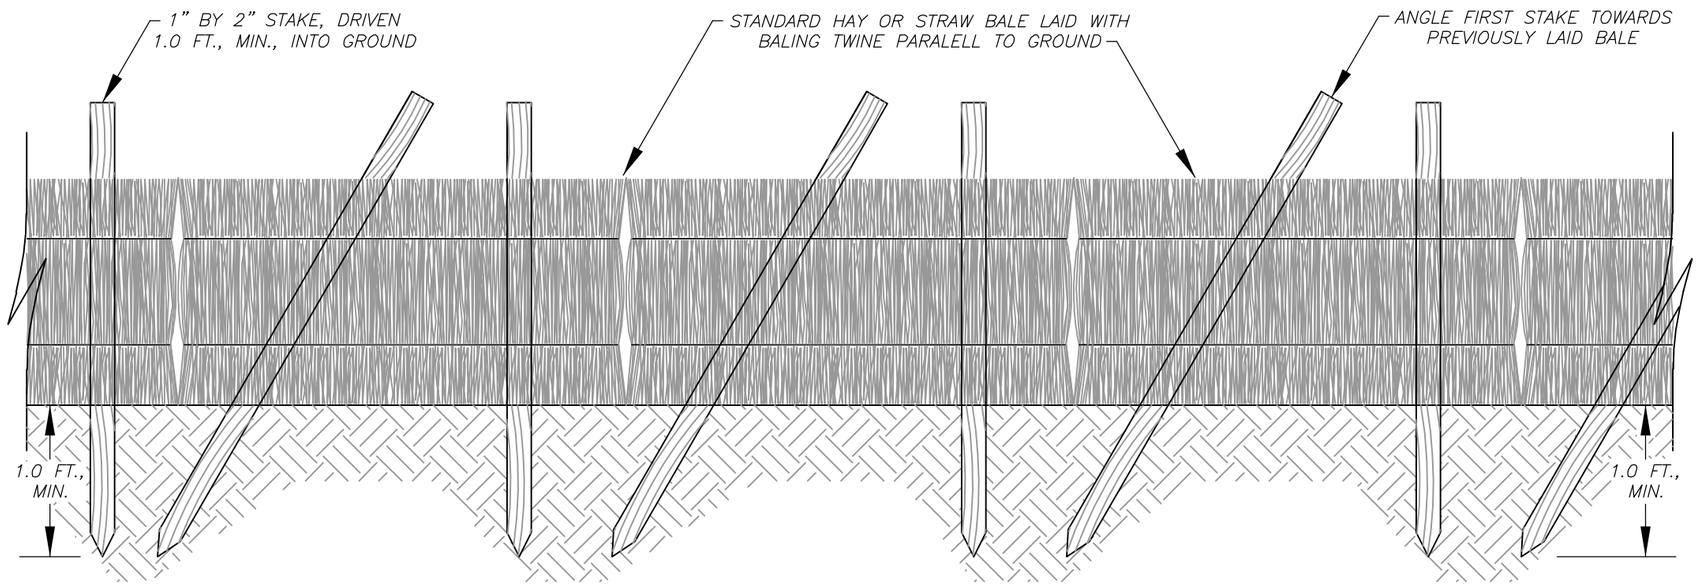

ANCHORING AND ELEVATION DETAIL

NO SCALE

DETAIL XX
HAY BALE EROSION CONTROL

NO SCALE