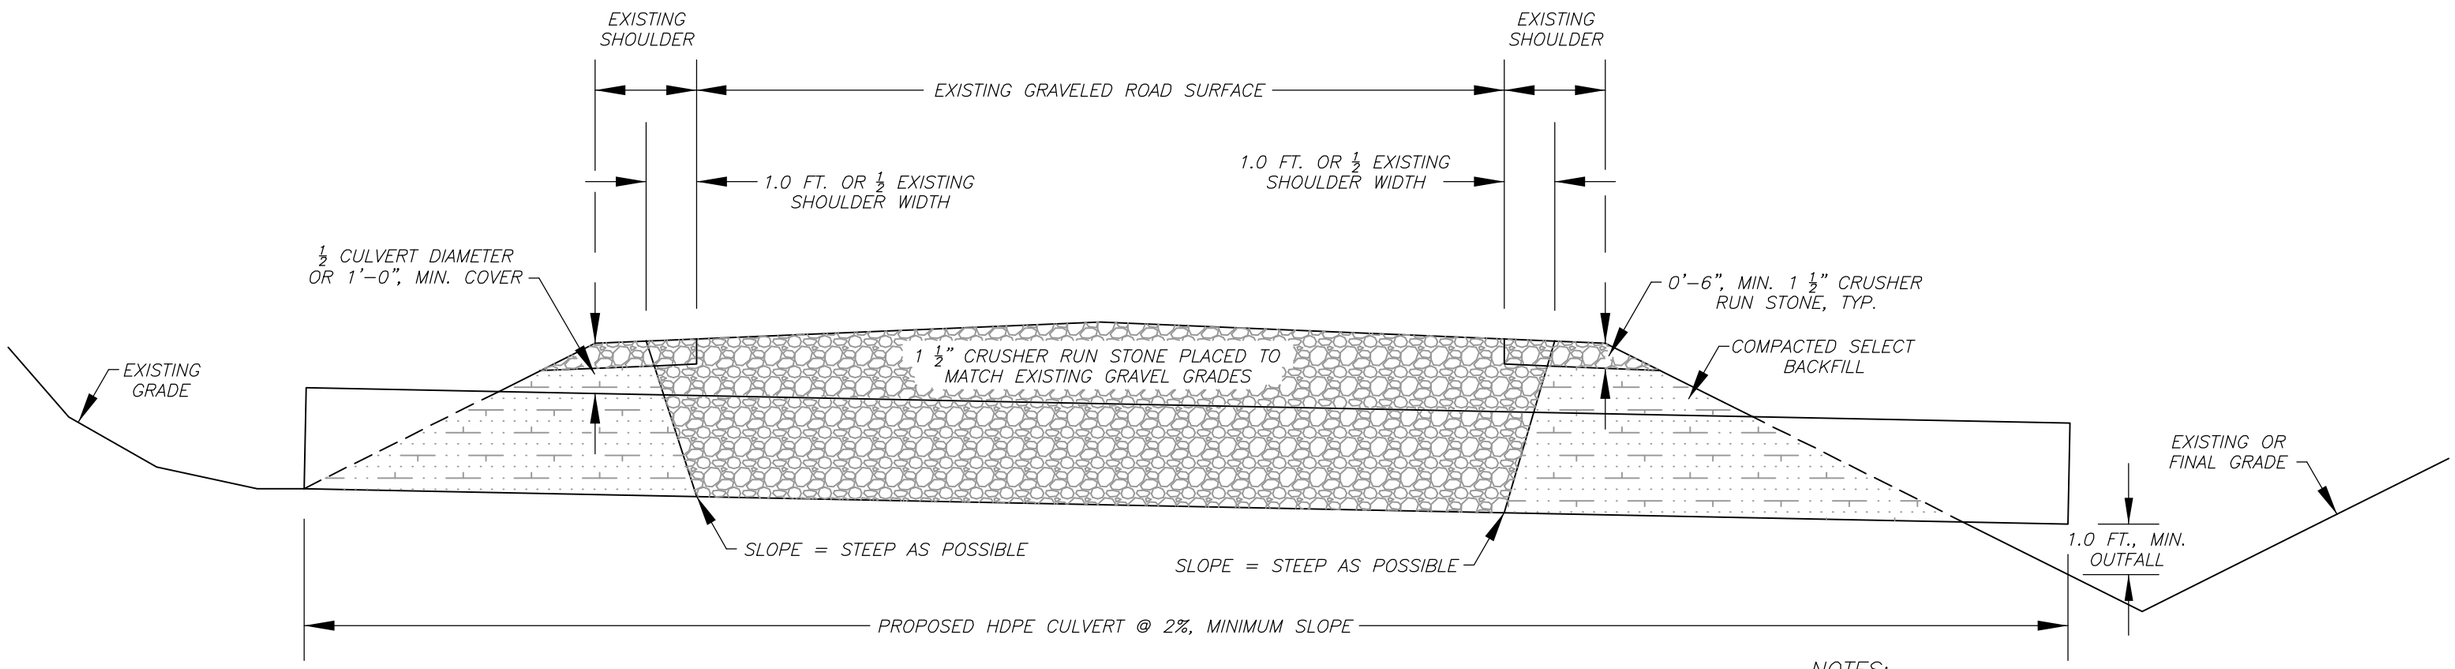

DETAIL XX
CULVERT PROFILE (Aggregate Backfill)

SCALE: 1" = 3 FEET

NOTES:

1. 1 1/2" CRUSHER RUN STONE SHALL MEET THE GRADATION REQUIREMENTS FOR CLASS I AGGREGATE IN TABLE 704.6.2A OF THE WVDOH STANDARD SPECIFICATIONS FOR ROADS AND BRIDGES.