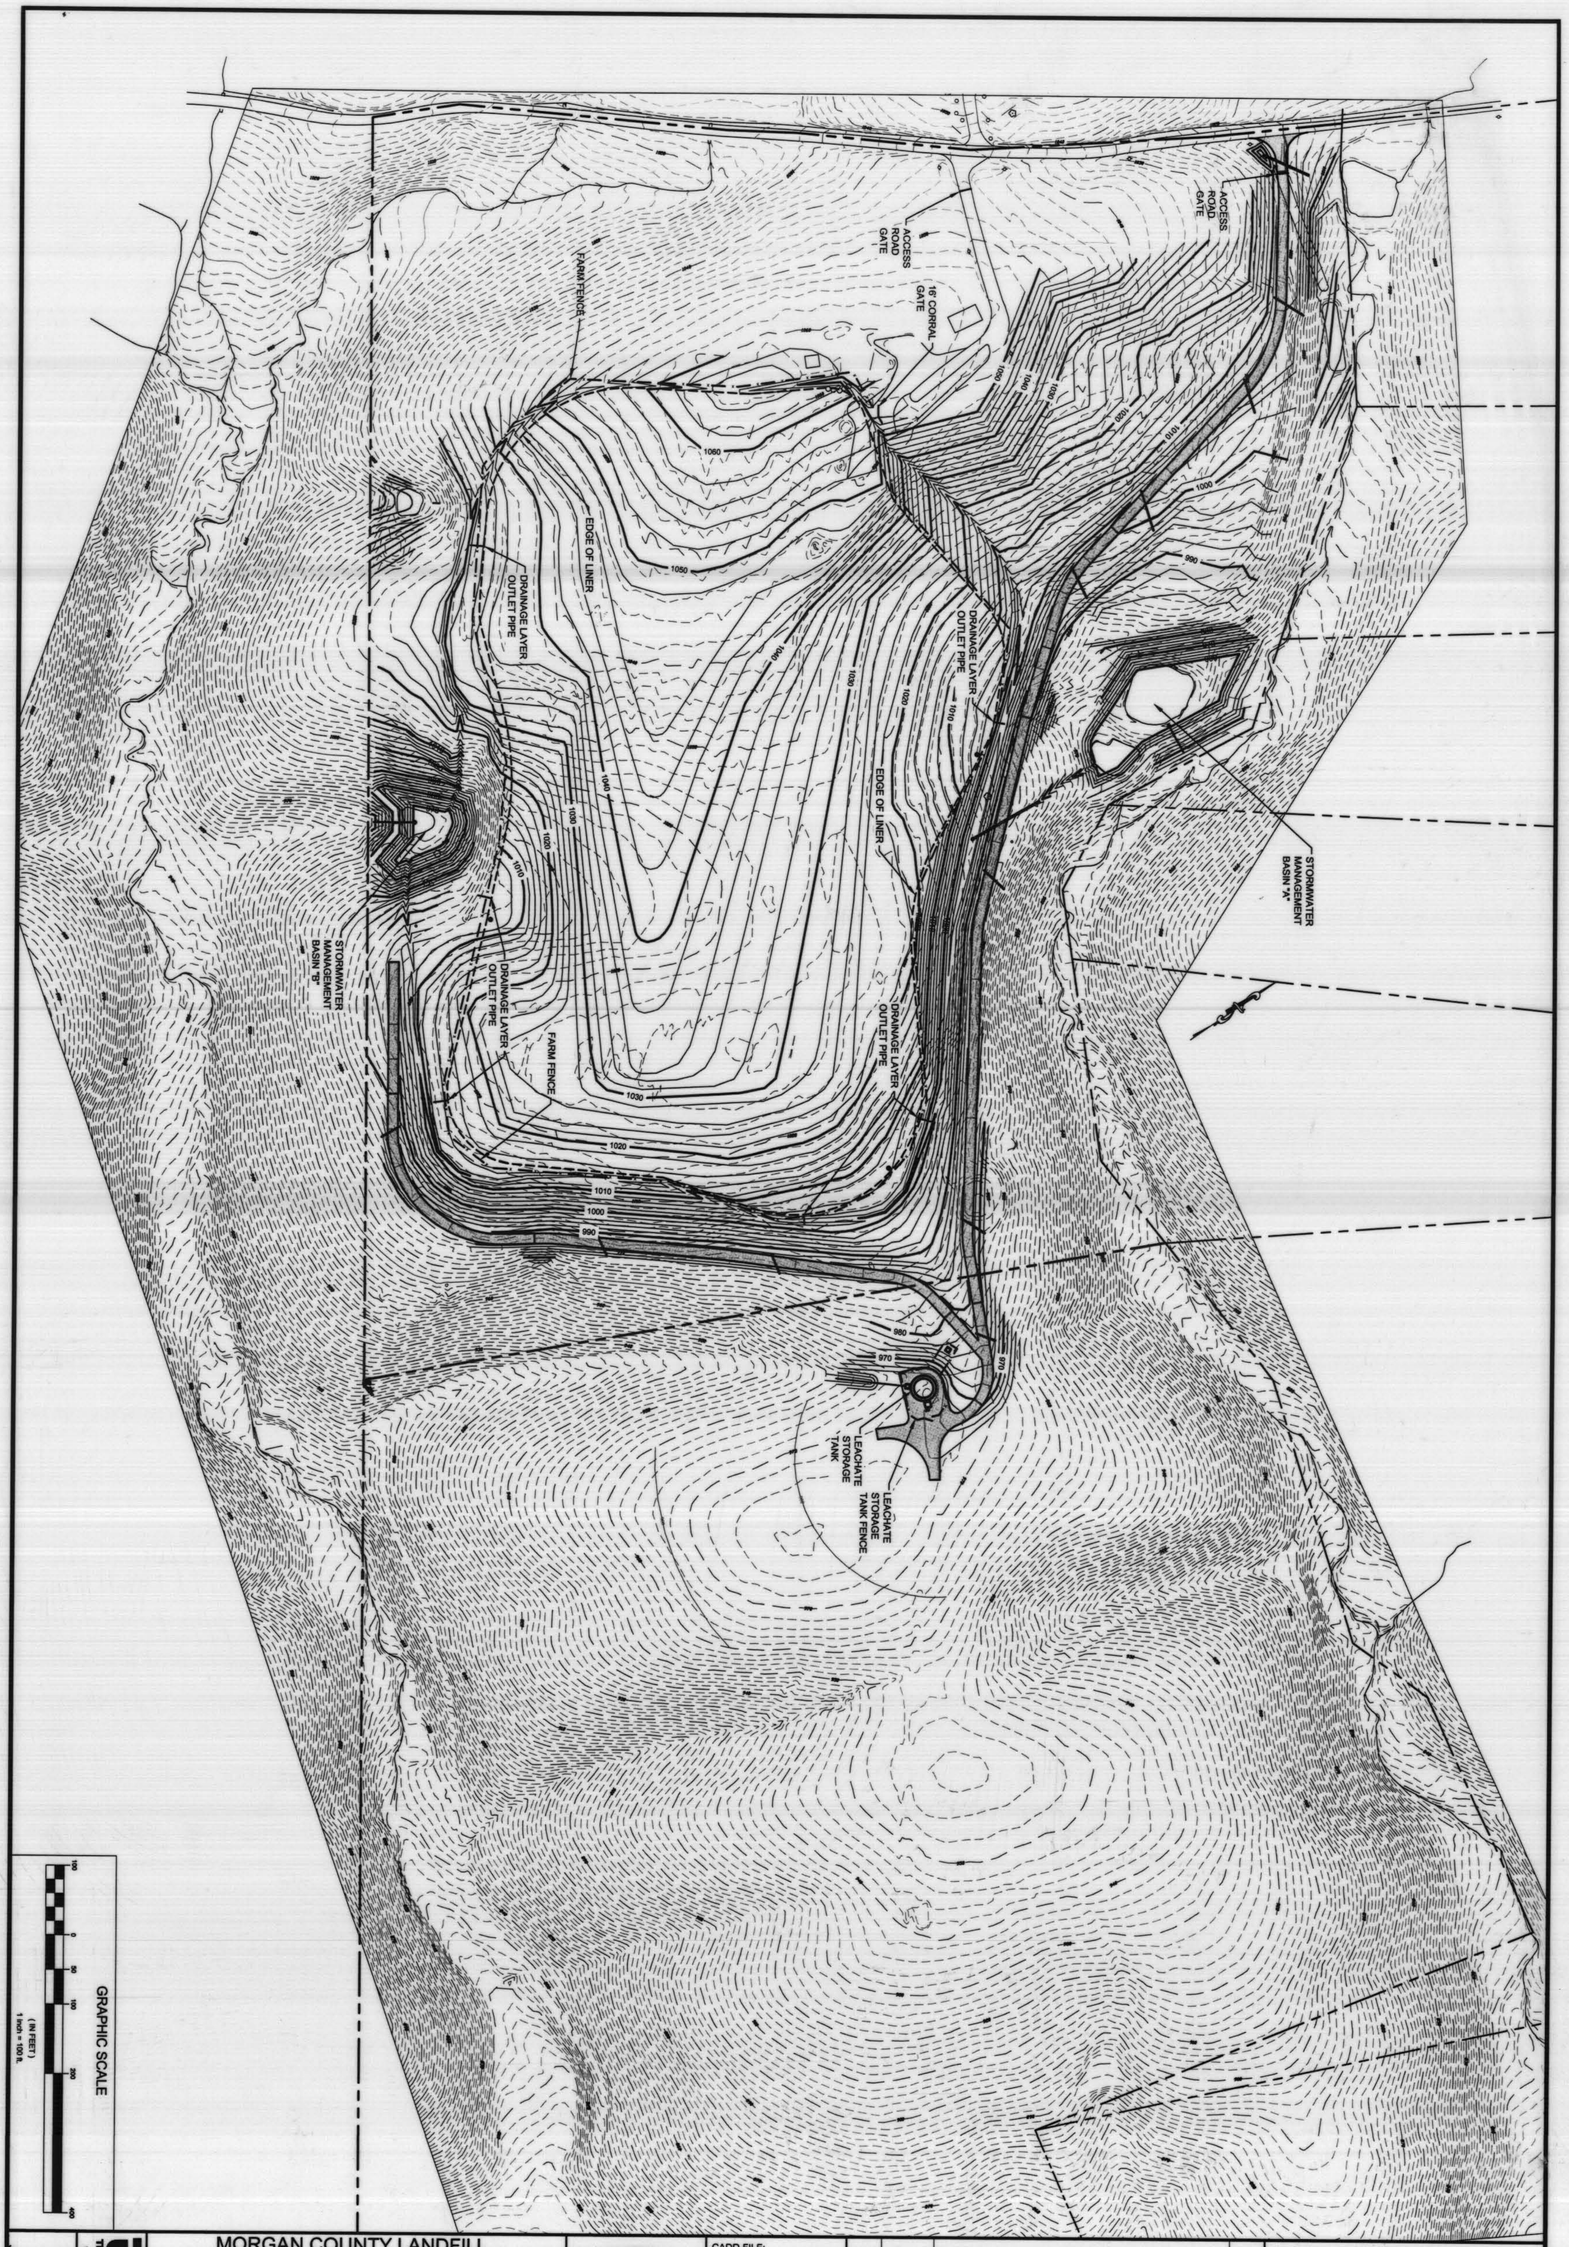

MORGAN COUNTY LANDFILL
FINAL CLOSURE PROJECT
MORGAN COUNTY, WEST VIRGINIA

FINAL GRADING PLAN

JOB NO.: 07-09-0002
SHEET NUMBER: C-06

TRIAD ENGINEERING, INC.
www.triadeng.com

RANDY L. WOLFORD — PROFESSIONAL ENGINEER — STATE OF WEST VIRGINIA — 021787
5/21/10

CADD FILE:	
C-06.DWG	
DRAWN BY: JCG	CHECKED BY: RLM
DATE: 09-18-2009	SCALE: 1"= 100'

REV.#	DATE	DESCRIPTION	BY

TRIAD ENGINEERING, INC.
200 AVIATION DRIVE
WINCHESTER, VA 22602
PH: 540.667.9300 FAX: 540.667.2260
OFFICE LOCATIONS
MARYLAND ○ PENNSYLVANIA ○ VIRGINIA ○ WEST VIRGINIA

C:\Civil 3D Projects\07-09-0002 Morgan County Landfill\Cadd\Engineering\Sheets\Final Cap Grading Plan.dwg, 9/18/2009 8:01:36 AM