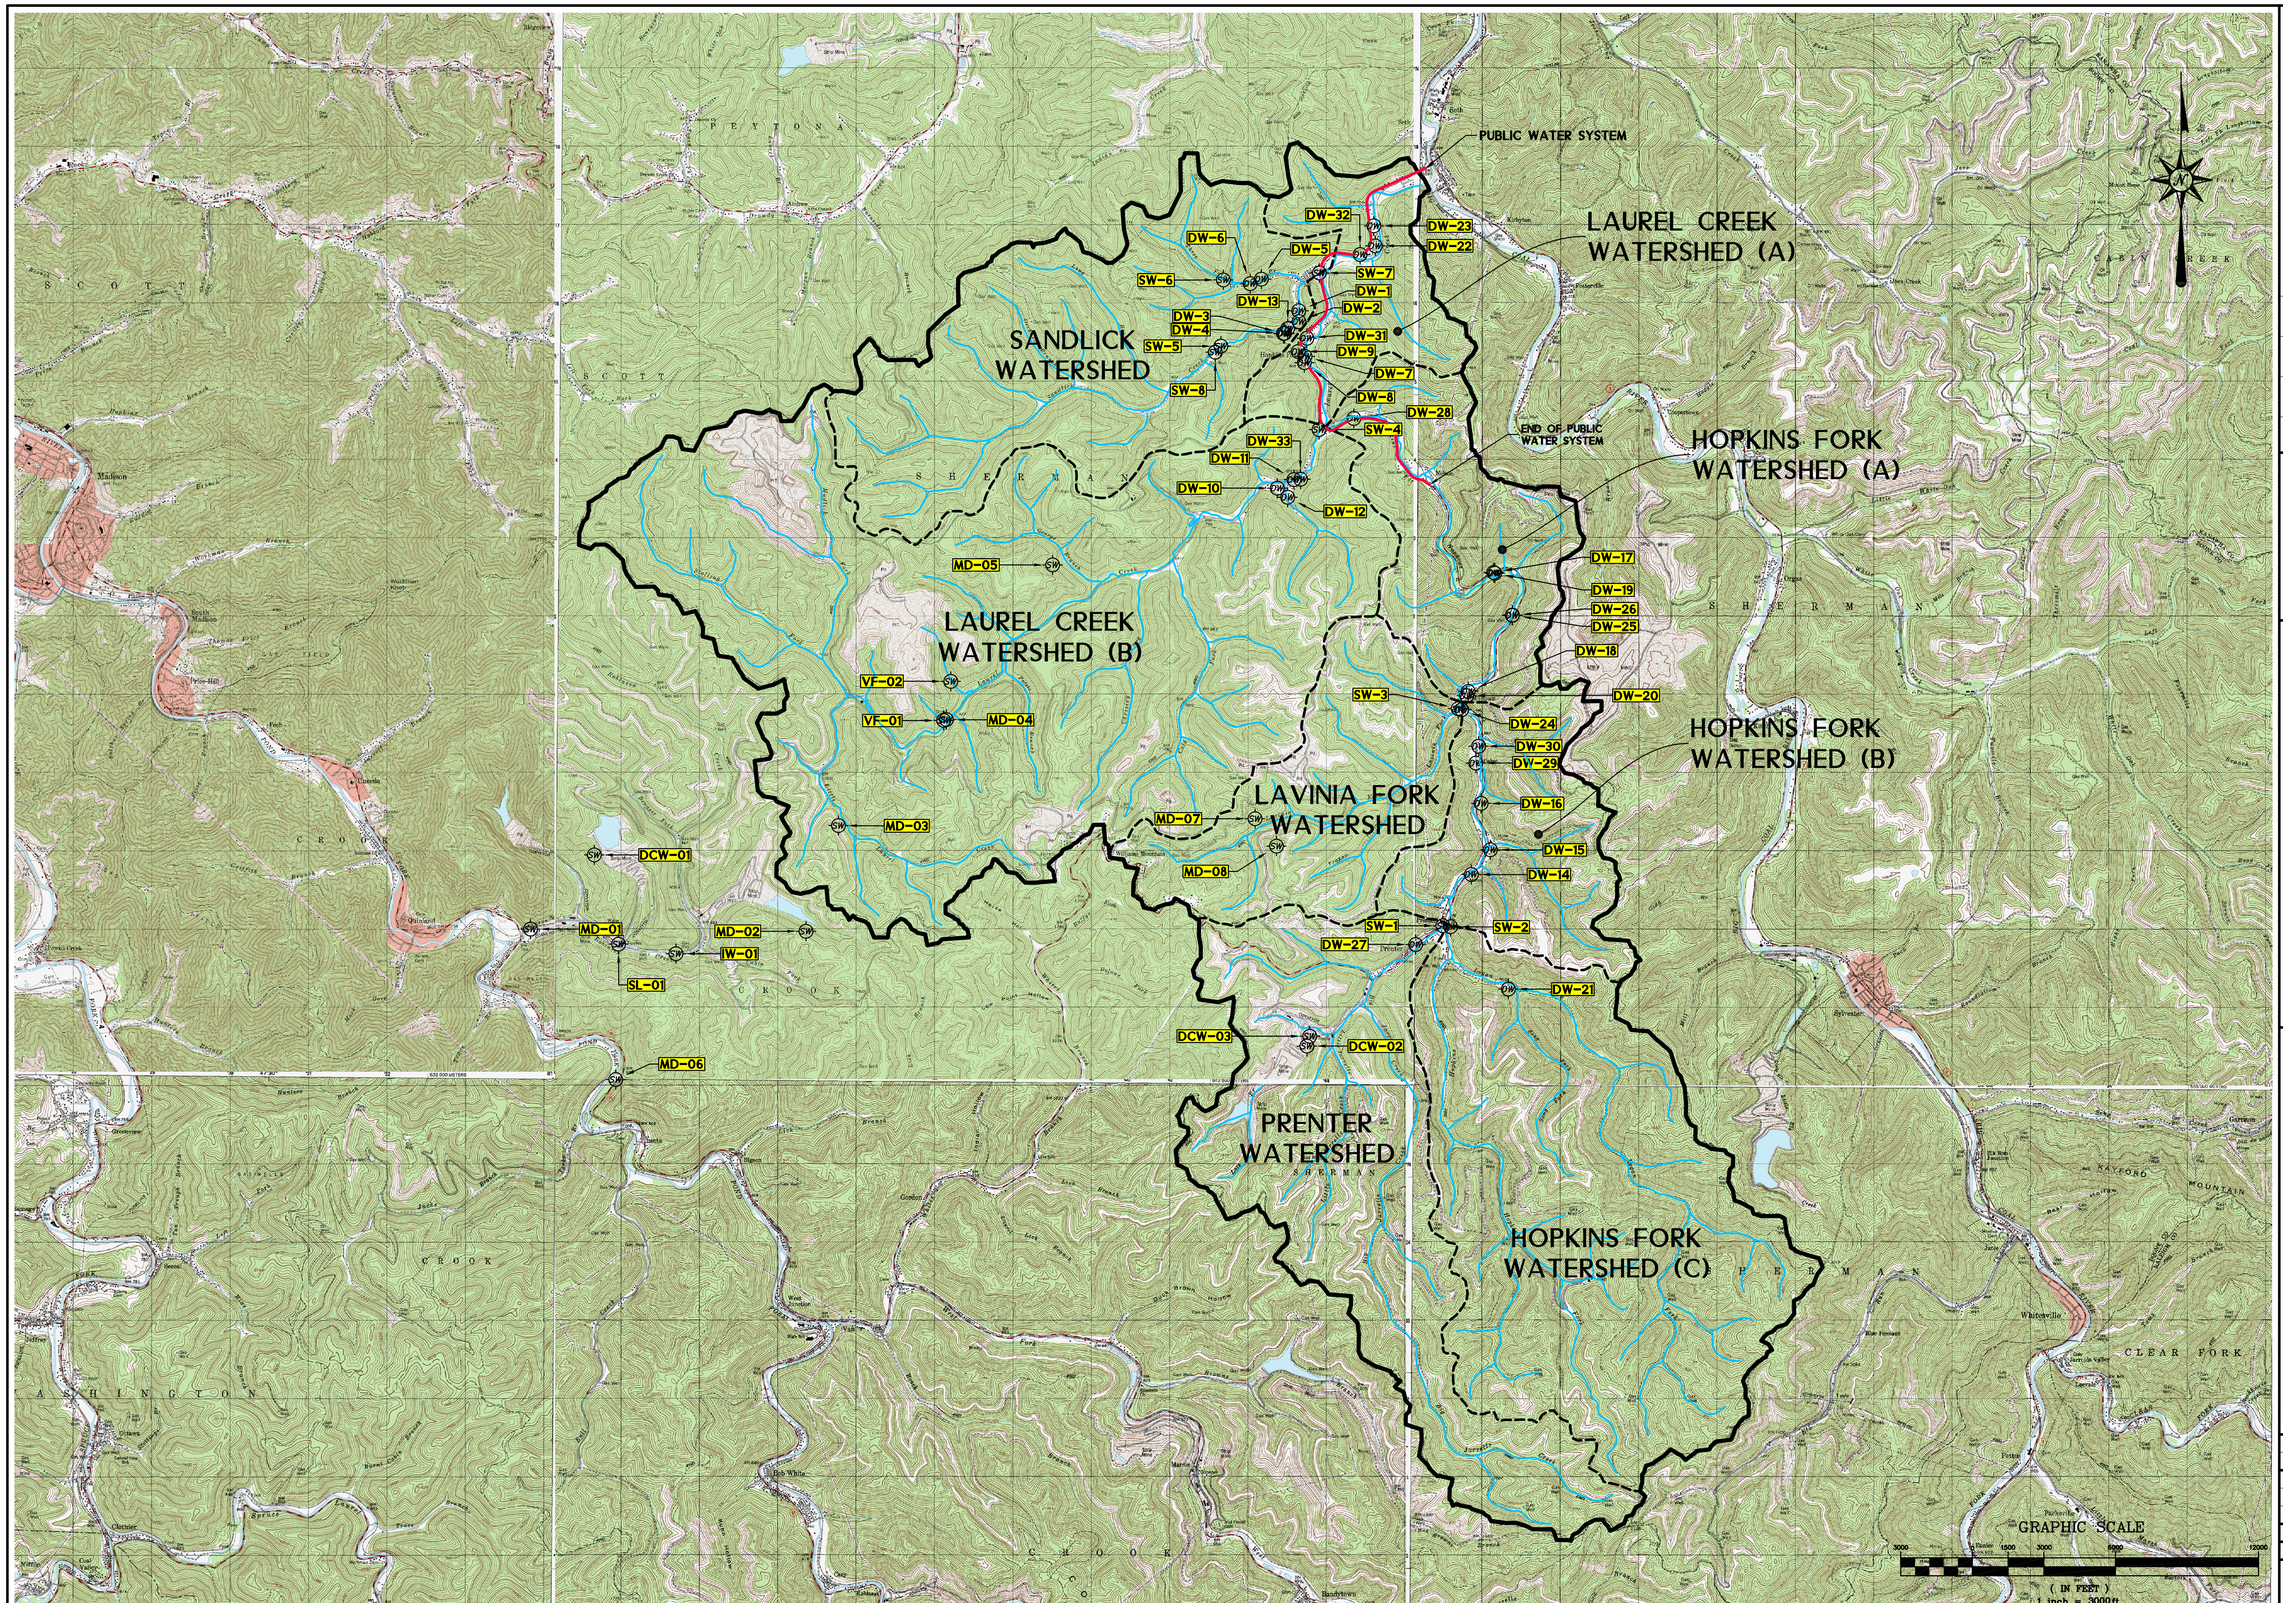


| MARK | DATE | MADE BY / CHECKED | DESCRIPTION |
|---|---|---|---|

REVISIONS

TRIAD ENGINEERING, INC.
INDUSTRIAL PARK ROAD
SCOTT DEPOT, WV 25560
(304) 755-4721 OFFICE
(304) 755-1867 FACSIMILE
www.triadengineering.com

CLIENT

WV DEPARTMENT OF
ENVIRONMENTAL PROTECTION
DIVISION OF MINING AND RECLAMATION
601 57TH STREET, CHARLESTON WV

TITLE

**SAMPLE LOCATION MAP**
LAUREL CREEK WATER STUDY
BOONE COUNTY, WEST VIRGINIA

| | |
|---|---|
| PROJECT NO: | 04-10-0323 |
| CAD DWG FILE: | BASE-NEW SLOC |
| DRAWN BY: | SJF |
| CHECKED BY: | MW |
| APPROVED BY: | JM |
| DATE: | NOV. 2011 |
| SCALE: | 1"=3000' |
| SHEET NO. | **3-1** |

M:\Projects\2010\04-10-0323 Prenter Road Area Water Study\CADD FILES\10-0323 BASE-NEW SAMPLE LOC.dwg, FIG 3-1, 1/5/2012 3:10:01 PM, 1:1