west virginia department of environmental protection

Office of Oil and Gas
601 57th Street SE
Charleston, WV 25304
(304) 926-0450
(304) 926-0452 fax

Earl Ray Tomblin, Governor
Randy C. Huffman, Cabinet Secretary
www.dep.wv.gov

April 04, 2016

WELL WORK PLUGGING PERMIT

Plugging

This permit, API Well Number: 47-2103130, issued to EQT PRODUCTION COMPANY, is evidence of permission granted to perform the specified well work at the location described on the attached pages and located on the attached plat, subject to the provisions of Chapter 22 of the West Virginia Code of 1931, as amended, and all rules and regulations promulgated thereunder, and to all conditions and provisions outlined in the pages attached hereto. Notification shall be given by the operator to the Oil and Gas Inspector at least 24 hours prior to the construction of roads, locations, and/or pits for any permitted work. In addition, the well operator shall notify the same inspector 24 hours before any actual well work is commenced and prior to running and cementing casing. Spills or emergency discharges must be promptly reported by the operator to 1-800-642-3074 and to the Oil and Gas inspector.

Upon completion of the plugging well work, the above named operator will reclaim the site according to the provisions of WV Code 22-6-30. The above named operator will also file, as required in WV Code 22-6-23, an affidavit on form WR-38 by two experienced persons in the operator's employment and the Oil and Gas inspector that the work authorized under this permit was performed and a description given. Failure to abide by all statutory and regulatory provisions governing all duties and operations here under may result in suspensions or revocation of this permit and in addition may result in civil and/or criminal penalities being imposed upon the operator.

This permit will expire in two (2) years from date of issue. If there are any questions, please free to contact me at (304) 926-0499 ext. 1654.

James Martin
Chief

Operator's Well No: 1204
Farm Name: SMITH, C.
API Well Number: 47-2103130
Permit Type: Plugging
Date Issued: 04/04/2016

Promoting a healthy environment.

2/03/30P

PERMIT CONDITIONS

West Virginia Code §22-6-11 allows the Office of Oil and Gas to place specific conditions upon this permit. Permit conditions have the same effect as law. Failure to adhere to the specified permit conditions may result in enforcement action.

CONDITIONS

1. All pits must be lined with a minimum of 20 mil thickness synthetic liner.
2. In the event of an accident or explosion causing loss of life or serious personal injury in or about the well or while working on the well, the well operator or its contractor shall give notice, stating the particulars of the accident or explosion, to the oil and gas inspector and the Chief within twenty-four (24) hours.
3. Well work activities shall not constitute a hazard to the safety of persons.

~~4703130~~
2103130P

PLUGGING PROGNOSIS

Smith #1204
654966
District, ????
Gilmer, WV
API # 47-021-03130
BY: R. Green
DATE: 2/11/16

CURRENT STATUS:
TD@ 2021'
Elevation @ not surveyed yet.
*Limited records on this well (please see step #12 below).

Freshwater, @ No Records
Saltwater @ No record
Gas shows @ No records
Oil shows @ No Records
Coal @ No Records

1. Notify state inspector, Danny Mullins, 304-932-6844, 24 hrs. prior to commencing operations.
2. RIH wireline, check TD and find bottom of 6 5/8" casing.
3. RIH tbg to 2000', set 300' C1A cement plug, 2000' to 1700'. WOC 4hrs, Tag TOC, add additional C1A cement if necessary.
4. TOOH tbg to 1700', gel hole 1700' to 1400', TOOH tbg.
5. Free point 7" casing, cut casing at free point, TOOH casing.
6. Set 100' C1A cement plug 50' in/out of casing cut, perforate all freshwater, saltwater, coal, oil and gas shows below cut. Do not omit any plugs.
7. TOOH tbg to top of casing cut plug. Gel hole to next plug.
8. TOOH tbg to 1000', set 500' C1A cement plug 1000' to 500'
9. TOOH tbg to 500', set 500' C1A cement plug 500' to surface..
10. Erect monument with API#, date plugged, company name, and company 6 digit ID #.
11. Reclaim location, road to WV-DEP specifications.
12. Note, Limited records for this well, if other casings strings are found to be present in well, plugging procedures will be adjusted accordingly to remove casings and plug well to WV-DEP rules and regulations.

Received
Office of Oil & Gas
MAR 14 2016

2/03/130P

Historical Well Chronology

47-021- 03130

Well Name: 654966 SMITH 1204

API	Enertia Well #	PUD Name & #	Permit Number	Permit Date	Prod Resp Party	Farm Name (WV)	Operator	State
470210313000	654966							WV

Orig KB Elev...	Spud Date	Planned Well Geometry	Well Type	Loc Stat from LM	Area	County	Quad
	10/18/1923		Conventional			Gilmer, WV	

Job Category: Completion/Workover, Job Start Date: 7/15/2008

Job Category	AFE Number	Start Date	Date TD Reached (wellbore)	Target Depth (ftKB)	Total AFE Amount (Cost)
Completion/Workover		7/15/2008			

Summary

Report #: 1.0 DFS: 30952.25 Rigs: <Rig?> Job Category: Completion/Workover

Report End Date	Operations at Report Time	Last Casing String
7/15/2008 06:00	Swabbing	

Day Total (Cost)	Cum To Date (Cost)	Start Depth (ftKB)	End Depth (ftKB)	Drill Hrs (hr)	Avg ROP (ft/hr)	Daily Contacts
		0.0	0.0			

Operations Summary

On 7/15: Energy Contractors swabbed 8bbl wtr.

Daily - $1001.32

Report #: 2.0 DFS: 30953.25 Rigs: <Rig?> Job Category: Completion/Workover

Report End Date	Operations at Report Time	Last Casing String
7/16/2008 06:00	Swabbing	

Day Total (Cost)	Cum To Date (Cost)	Start Depth (ftKB)	End Depth (ftKB)	Drill Hrs (hr)	Avg ROP (ft/hr)	Daily Contacts
		0.0	0.0			

Operations Summary

On 7/16: Energy Contractors swabbed 13bbl wtr.

Daily - $525.66

Report #: 3.0 DFS: 30954.25 Rigs: <Rig?> Job Category: Completion/Workover

Report End Date	Operations at Report Time	Last Casing String
7/17/2008 06:00		

Day Total (Cost)	Cum To Date (Cost)	Start Depth (ftKB)	End Depth (ftKB)	Drill Hrs (hr)	Avg ROP (ft/hr)	Daily Contacts
		0.0	0.0			

Operations Summary

Job Category: Completion/Workover, Job Start Date: 4/26/2013

Job Category	AFE Number	Start Date	Date TD Reached (wellbore)	Target Depth (ftKB)	Total AFE Amount (Cost)
Completion/Workover		4/26/2013			

Summary

Report #: 1.0 DFS: 32698.00 Rigs: <Rig?> Job Category: Completion/Workover

Report End Date	Operations at Report Time	Last Casing String
4/26/2013 00:00	Swabbing	

Day Total (Cost)	Cum To Date (Cost)	Start Depth (ftKB)	End Depth (ftKB)	Drill Hrs (hr)	Avg ROP (ft/hr)	Daily Contacts
770.00	770.00	0.0	0.0			

Operations Summary

On 4/26: MIRU Syrews Rig 4 RIH w/ 7tools to ck TD @ 2021 swab FL @ 1500 made 40 runs, Swabbed to 1832 Bott Perf @ OPEN HOLE Rec'd 0 bbl oil, 20 bbl wtr. TBIL. RDMO. Swab to bottom of pipe @ 1832' then bail to Td @ 2021 used tank truck

LOE

Received
Office of Oil & Gas
MAR 14 2016

2103130P

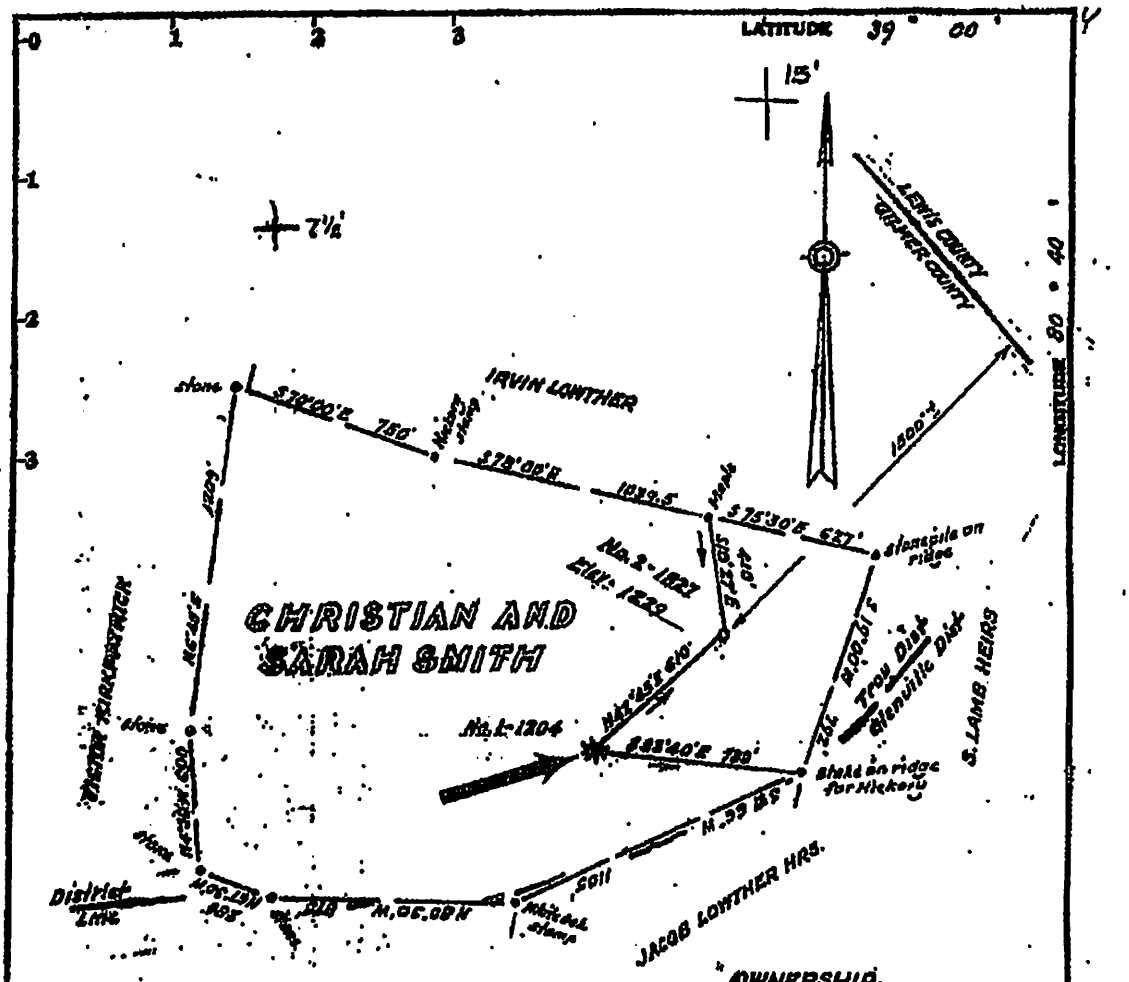

Lease from Christian and Sarah Smith to J. B. Arbuckle, dated Nov. 21, 1918, recorded in Gilmer Co. Deed Book No. 87, at page 241

OWNERSHIP.
No coal mined in this vicinity
Surface is owned by Stella Lowther, at whose postoffice address is Linn, W.Va.

Minimum Error of Closure 1 in 200

Source of Elevation 1183 B.M. at top of Stewarts Creek Hill on Route 38-119 = 1118

I, the undersigned, hereby certify that this map is correct to the best of my knowledge and belief and shows all the information required by paragraph 6 of the rules and regulations of the oil and gas section of the mining laws of West Virginia.

Fracture ☐
New Location ☒
Drill Deeper ☐
Abandonment ☐

Signed: [signature]
Map No. Squares: N S E W

Company CARNEGIE NATURAL GAS CO.
Address Mulberry Penna.
Farm Christian and Sarah Smith
Tract Acres 78 Lease No. 8772-22
Well (Farm) No. Two Serial No. 1827
Elevation (Spirit Level) 1229
Quadrangle Gilmer 7½', Burnsville 15'
County Gilmer District Troy
Engineer [signature]
Engineer's Registration No. 1227
File No. Drawing No.
Date June 22, 1979 Scale 1" = 500'

STATE OF WEST VIRGINIA
DEPARTMENT OF MINES
OIL AND GAS DIVISION
CHARLESTON

WELL LOCATION MAP

FILE NO. 47-021-3524
021-3130 well # 1204

FOR REFERENCE ONLY
NO PLAT AVAILABLE

original tracing.

Received
Office of Oil & Gas
MAR 14 2016

TRACO 108 4-75 M09485

Benson 5300'

2103130P

Form WW-4 (B)
Permit Copy
(Rev 2/01)

Date: March 8, 2016
Operator's Well
Well No. 654966 (Smith #1204)
API Well No.: 47 021 - 03130

CK # 20422 400.00

STATE OF WEST VIRGINIA
DIVISION OF ENVIRONMENTAL PROTECTION
OFFICE OF OIL AND GAS

APPLICATION FOR A PERMIT TO PLUG AND ABANDON

4)
Well Type: Oil ____ Gas X Liquid Injection ____ Waste Disposal: ____
If Gas, Production X Or Underground storage ____ Deep ____ Shallow X

5) Elevation: 1204 ft. Watershed: Leading Creek
Location: Troy County: Gilmer Quadrangle: Gilmer 7.5'
District:

6) Well Operator: EQT Production Company
Address: 120 Professional Place
Bridgeport, WV 26330

7) Designated Agent: Rex C. Ray
Address: 120 Professional Place
Bridgeport, WV 26330

8) Oil & Gas Name: Danny Mullins
Address: 220 Jackacres Road
Buckhannon, WV 26201

9) Plugging Contractor:
Name: HydroCarbon Well Service
Address: PO BOX 995
Buckhannon, WV 26201

10) Work Order: The work order for the manner of plugging this well is as follows:

See Attachment for details and procedures.

OFFICE USE ONLY

Notification must be given to the district oil and gas inspector 24 hours before permitted work can commence.

Work order approved by inspector _____ Date _____

Received
Office of Oil & Gas
MAR 14 2016

2103730P

WW-4-A
Revised 6/07

1) Date: March 8, 2016
2) Operator's Well Number
654966 (Smith #1204)
3) API Well No.: 47 (State) 021 (County) - 03130 (Permit)

STATE OF WEST VIRGINIA - BUREAU OF ENVIRONMENT
DIVISION OF ENVIRONMENTAL PROTECTION, OFFICE OF OIL & GAS
NOTICE AND APPLICATION TO PLUG AND ABANDON WELL

4) Surface Owner(s) to be served:
(a) Name: Kenneth Lee Chambers
Address: 81 4 Mile Hollow Road
Hernshaw, WV 25107

(b) Name: Antonio and Anneliese Medeiros
Address: 297 Right Ellis Road
Linn, WV 25384-8126

(c) Name:
Address:

6) Inspector: Danny Mullins
Address: 220 Jackacres Road
Buckhannon, WV 26201
Telephone: (304) 932-6844

5) (a) Coal Operator:
Name: None
Address:

(b) Coal Owner(s) with Declaration
Name: Adah Lemley Nutter
Address: 14261 Point Reyes Street
Fontana, CA 92335

Name: Jack Lowther
Address: 426 Big Lick Road
Linn, WV 25384-8126

(c) Coal Lessee with Declaration
Name: None
Address:

TO THE PERSONS NAMED ABOVE: You should have received this Form and the following documents:

(1) The application to Plug and Abandon a Well on Form WW-4B, which sets out the parties involved in the work and describes the well its and the plugging work order; and
(2) The plat (surveyor's map) showing the well location on Form WW-6.

The reason you received these documents is that you have rights regarding the application which are summarized in the instructions on the reverses side. However, you are not required to take any action at all.

Take notice that under Chapter 22-6 of the West Virginia Code, the undersigned well operator proposes to file or has filed this Notice and Application and accompanying documents for a permit to plug and abandon a well with the Chief of the Office of Oil and Gas, West Virginia Division of Environmental Protection, with respect to the well at the location described on the attached Application and depicted on the attached Form WW-6. Copies of this Notice, the Application, and the plat have been mailed by registered or certified mail or delivered by hand to the person(s) named above (or by publication in certain circumstances) on or before the day of mailing or delivery to the Chief.

Well Operator: **EQT Production Company**
By: **Victoria J.Roark**
Its: **Permitting Supervisor**
Address: **PO Box 280**
Bridgeport, WV 26330
Telephone: **(304) 848-0076**

Subscribed and sworn before me this 9th day of March, 2016
Misty S. Christie Notary Public
My Commission Expires: 2/20/18

The Office of Oil & Gas processes your personal information, such as name, address and phone number, as part of our regulatory duties. Your personal information may be disclosed to other State agencies or third parties in the normal course of business or as needed to comply with statutory or regulatory requirements, including Freedom of Information Act requests. Our office will appropriately secure your personal information. If you have any questions about our use of your personal information, please contact DEP's Chief Privacy Officer at depprivacyofficer@wv.gov.

OFFICIAL SEAL
STATE OF WEST VIRGINIA
NOTARY PUBLIC
Misty S Christie
1207 Briercliff Rd
Bridgeport, WV 26330
My Commission Expires February 20, 2018

Received
Office of Oil & Gas
MAR 14 2016

2/03130P

WW-9
Revised 2/03

Page _____ of _____
2) Operator's Well Number
654966 (Smith #1204)
3) API Well No.: 47 021 - 03130

STATE OF WEST VIRGINIA
DEPARTMENT OF ENVIRONMENTAL PROTECTION, OFFICE OF OIL & GAS
CONSTRUCTION AND RECLAMATION PLAN AND SITE REGISTRATION APPLICATION FORM
GENERAL PERMIT FOR OIL AND GAS PIT WASTE DISCHARGE

Operator Name: EQT PRODUCTION COMPANY OP ID: _____

Watershed: Leading Creek Quadrangle: Gilmer 7.5'

Elevation: 1204 ft. County: Gilmer District: Troy

Description of anticipated Pit Waste: **Formation Fluids**

Do you anticipate using more than 5,000 bbls of water to complete the proposed well work? Yes ___ No X

Will synthetic liner be used in the pit? **Yes** If so, what ml.? ~~10 ml~~ 20ml TPW

Proposed Disposal Method for Treated Pit Wastes:

X Land Application

_____ Underground Injection - UIC Permit Number _____

_____ Reuse (at API Number) _____

_____ Offsite Disposal Permit #.

_____ Other: Explain _____

Drilling medium anticipated for this well? Air, freshwater, oil based, etc. _____

If oil based, what type? Synthetic, petroleum, etc.

Additives to be used? _____

Will closed loop system be used? _____

Drill Cuttings disposal method? Leave in pit, landfill, remove offsite, etc. _____

If left in pit and plan to solidify what medium will be used? Cement, Lime, sawdust _____

Landfill or offsite name/permit number? _____

I certify that I understand and agree to the terms and conditions of the GENERAL WATER POLLUTION PERMIT issued on August 1, 2005, by the Office of Oil and Gas of the West Virginia Division of Environmental Protection. I understand that the provisions of the permit are enforceable by law. Violations of any terms or condition of the general permit and/or other applicable law or regulation can lead to enforcement action.

I certify under penalty of law that I have personally examined and am familiar with the information submitted on this application form and all attachments thereto and that, based on my inquiry of those individuals immediately responsible for obtaining the information, I believe that the information is true, accurate and complete. I am aware that there are significant penalties for submitting false information, including the possibility of fine or imprisonment.

Company Official Signature _____

Company Official (Typed or Printed) Victoria Roark

Company Official Title Permitting Supervisor-WV

Subscribed and sworn before me this 9th day of March, 2016

_____ Notary Public

My Commission Expires 2/20/18

OFFICIAL SEAL
STATE OF WEST VIRGINIA
NOTARY PUBLIC
Misty S Christie
1207 Briercliff Rd
Bridgeport, WV 26330
My Commission Expires February 20, 2018

Received
Office of Oil & Gas
MAR 14 2016

2/03/2017

OPERATOR'S WELL NO.:
654966 (Smith #1204)

LEGEND

Property Boundary

Diversion

Road

Spring 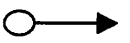

Wet Spot

Planned Fence

Drain Pipe with size in inches

Water Way

Existing Fence  

Stream

Cross Drain

Open Ditch

Artificial Filter Strip

Rock

North 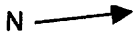

Building

Water well

Drill site

Pit with Cut Walls 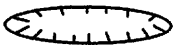

Pit with Compacted Walls 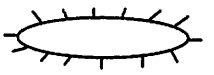

Area of Land Application of Pit Waste

Proposed Revegetation Treatment: Acres Disturbed: 1± Prevegetation pH _____

Lime 3 Tons/acre or to correct to pH 6.5

Fertilizer (10-20-20) or equivalent 1/3 ton lbs/acre (500 lbs minimum)

Mulch 2 Tons/acre or hydroseed.

SEED MIXTURES

Area I		Area II	
Seed Type	**lbs/acre**	**Seed Type**	**lbs/acre**
Red Fescue	40	Red Fescue	15
Alsike Clover	5	Alsike Clover	5
Annual Rye	15		

ATTACH:
Drawing(s) of road, location, pit and proposed area for land application.
Photocopies section of involved 7.5' topographic sheet.

Plan approved by: _____

Comments: _____

Title: _____ Date: _____

Field Reviewed? _____ Yes _____ No

Received
Office of Oil & Gas
MAR 14 2016

2103130P

Topo Quad: Gilmer 7.5' **Scale:** 1" = 2000'

County: Gilmer **Date:** February 26, 2016

District: Troy **Project No:** 25-19-00-07

47-021-03130 WV 654966 (Smith #1204)

Topo

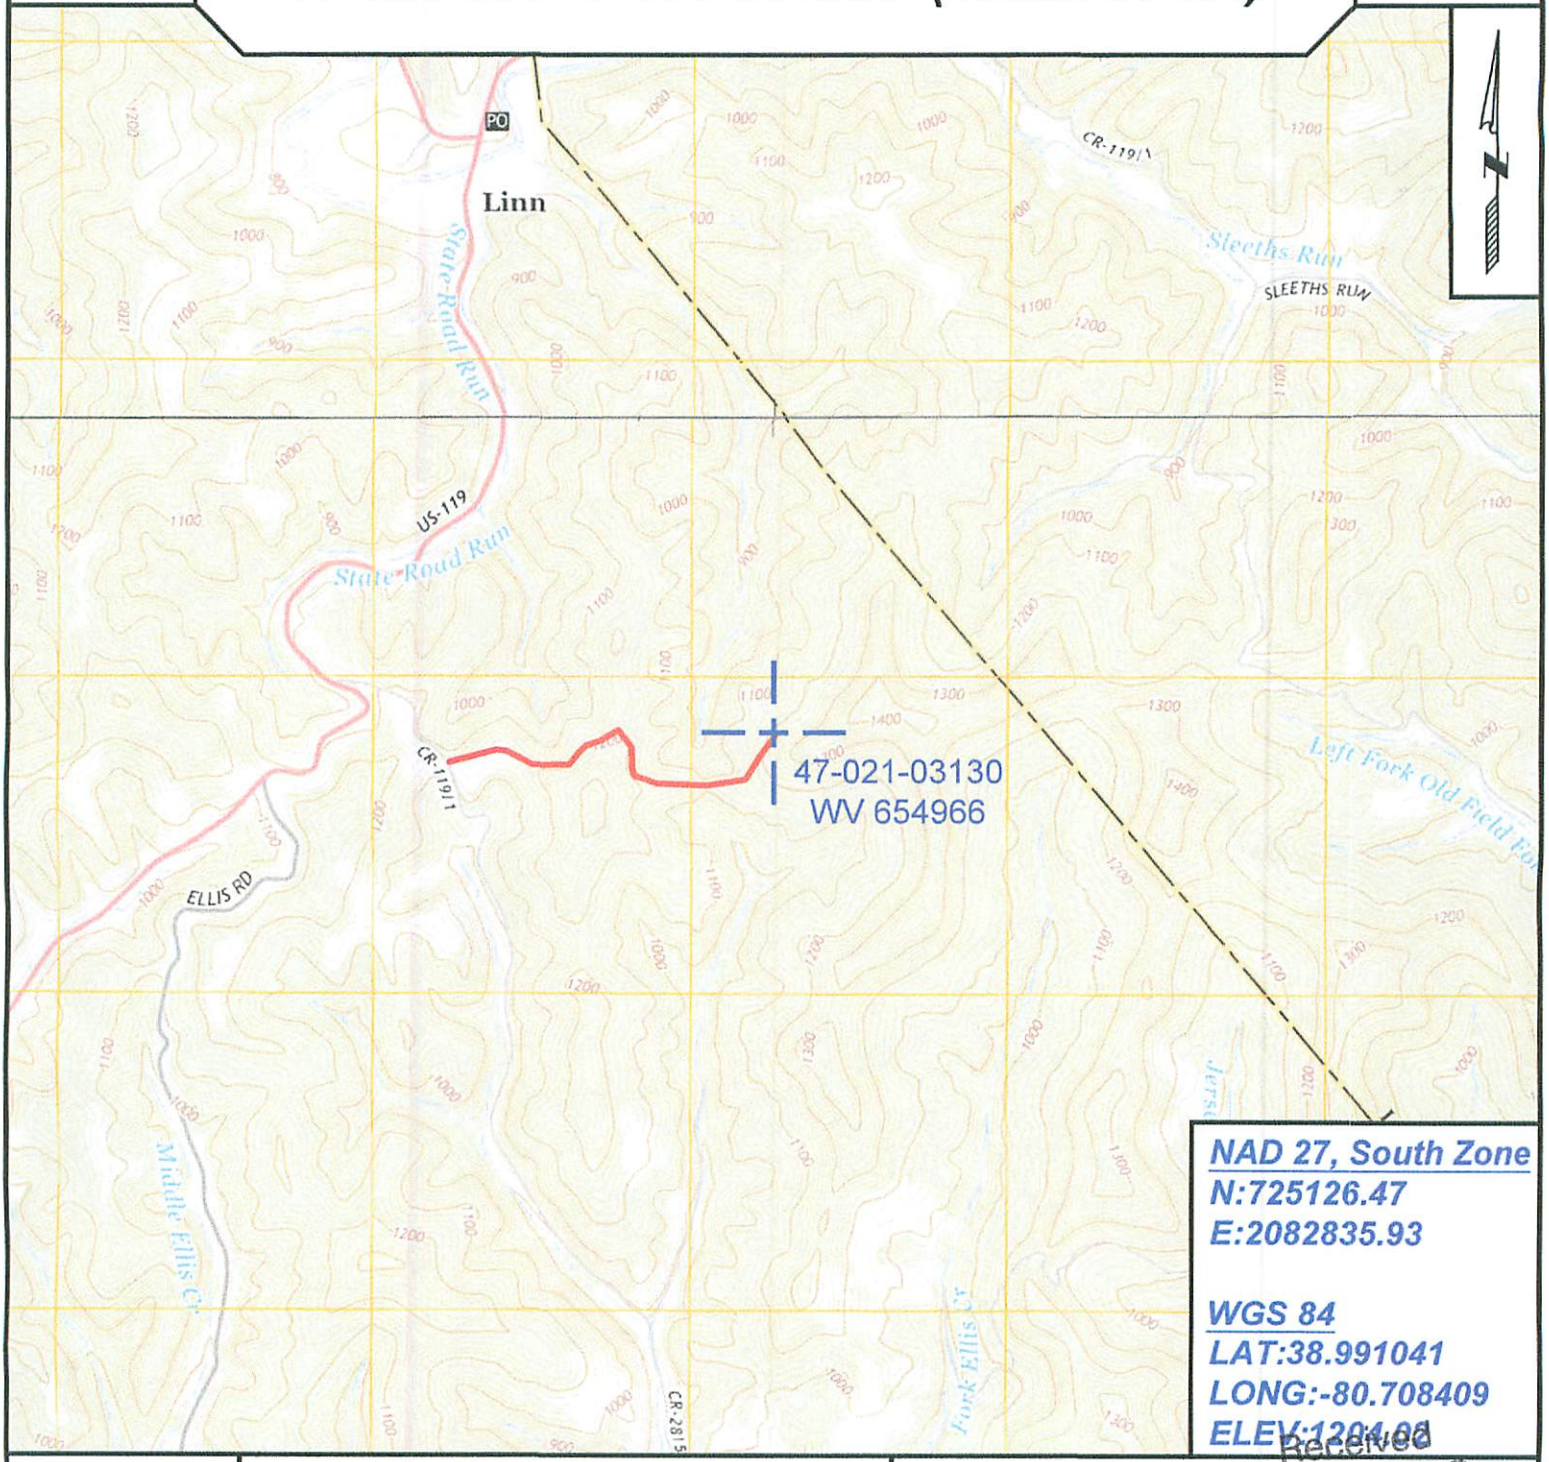

NAD 27, South Zone
N:725126.47
E:2082835.93

WGS 84
LAT:38.991041
LONG:-80.708409
ELEV:1204.08

Received
Office of Oil & Gas
MAR 2016

SURVEYING AND MAPPING SERVICES PERFORMED BY:

ALLEGHENY SURVEYS, INC.

1-800-482-8606
237 Birch River Road
Birch River, WV 26610
PH: (304) 649-8606
FAX: (304) 649-8608

PREPARED FOR:

EQT Production Company

P.O. Box 280
Bridgeport, WV 26330

2103130P

WW-7
8-30-06

West Virginia Department of Environmental Protection
Office of Oil and Gas
WELL LOCATION FORM: GPS

API: 47-021-03130 **WELL NO.:** WV 654966 (Smith #1204)

FARM NAME: C. Smith

RESPONSIBLE PARTY NAME: EQT Production Company

COUNTY: Gilmer **DISTRICT:** Troy

QUADRANGLE: Gilmer 7.5'

SURFACE OWNER: Kenneth Lee Chambers, et al.

ROYALTY OWNER: Regina Cain, et al.

UTM GPS NORTHING: 4315823

UTM GPS EASTING: 525253 **GPS ELEVATION:** 367 m (1204 ft)

The Responsible Party named above has chosen to submit GPS coordinates in lieu of preparing a new well location plat for a plugging permit or assigned API number on the above well. The Office of Oil and Gas will not accept GPS coordinates that do not meet the following requirements:

1. Datum: NAD 1983, Zone: 17 North, Coordinate Units: meters, Altitude: height above mean sea level (MSL) – meters.
2. Accuracy to Datum – 3.05 meters
3. Data Collection Method:

Survey grade GPS ____: Post Processed Differential ____
Real-Time Differential ____

Mapping Grade GPS _X_: Post Processed Differential _X_
Real-Time Differential ____

4. **Letter size copy of the topography map showing the well location.**

I the undersigned, hereby certify this data is correct to the best of my knowledge and belief and shows all the information required by law and the regulations issued and prescribed by the Office of Oil and Gas.

Received
Office of Oil & Gas
MAR 14 2016

Signature | PS# 2180 Title | 3/2/16 Date

2103130P

POTENTIAL WATER SAMPLE DATA SHEET

CLIENT: EQT PRODUCTION COMPANY.
LEASE NAME AND WELL No. Smith #1204 - WV 654966 - API No. 47-021-03130.

POTENTIAL SAMPLE LOCATIONS

There appears to be no known water samples within the required 1000' of the existing well WV 654966.

Received
Office of Oil & Gas
MAR 14 2016

BIRCH RIVER OFFICE
237 Birch River Road
Birch River, WV 26610
phone: 304-649-8606
fax: 304-649-8608

BRIDGEPORT OFFICE
172 Thompson Drive
Bridgeport, WV 26330
phone: 304-848-5035
fax: 304-848-5037

ALUM CREEK OFFICE
P.O. Box 108 • 1413 Childress Rd
Alum Creek, WV 25003
phone: 304-756-2949
fax: 304-756-2948

MARTINSBURG OFFICE
25 Lights Addition Drive
Martinsburg, WV 25404
phone: 304-901-2162
fax: 304-901-2182

ALLEGHENYSURVEYS.COM

2/03130P

Topo Quad: Gilmer 7.5' **Scale:** 1" = 2000'

County: Gilmer **Date:** February 26, 2016

District: Troy **Project No:** 25-19-00-07

Water

47-021-03130 WV 654966 (Smith #1204)

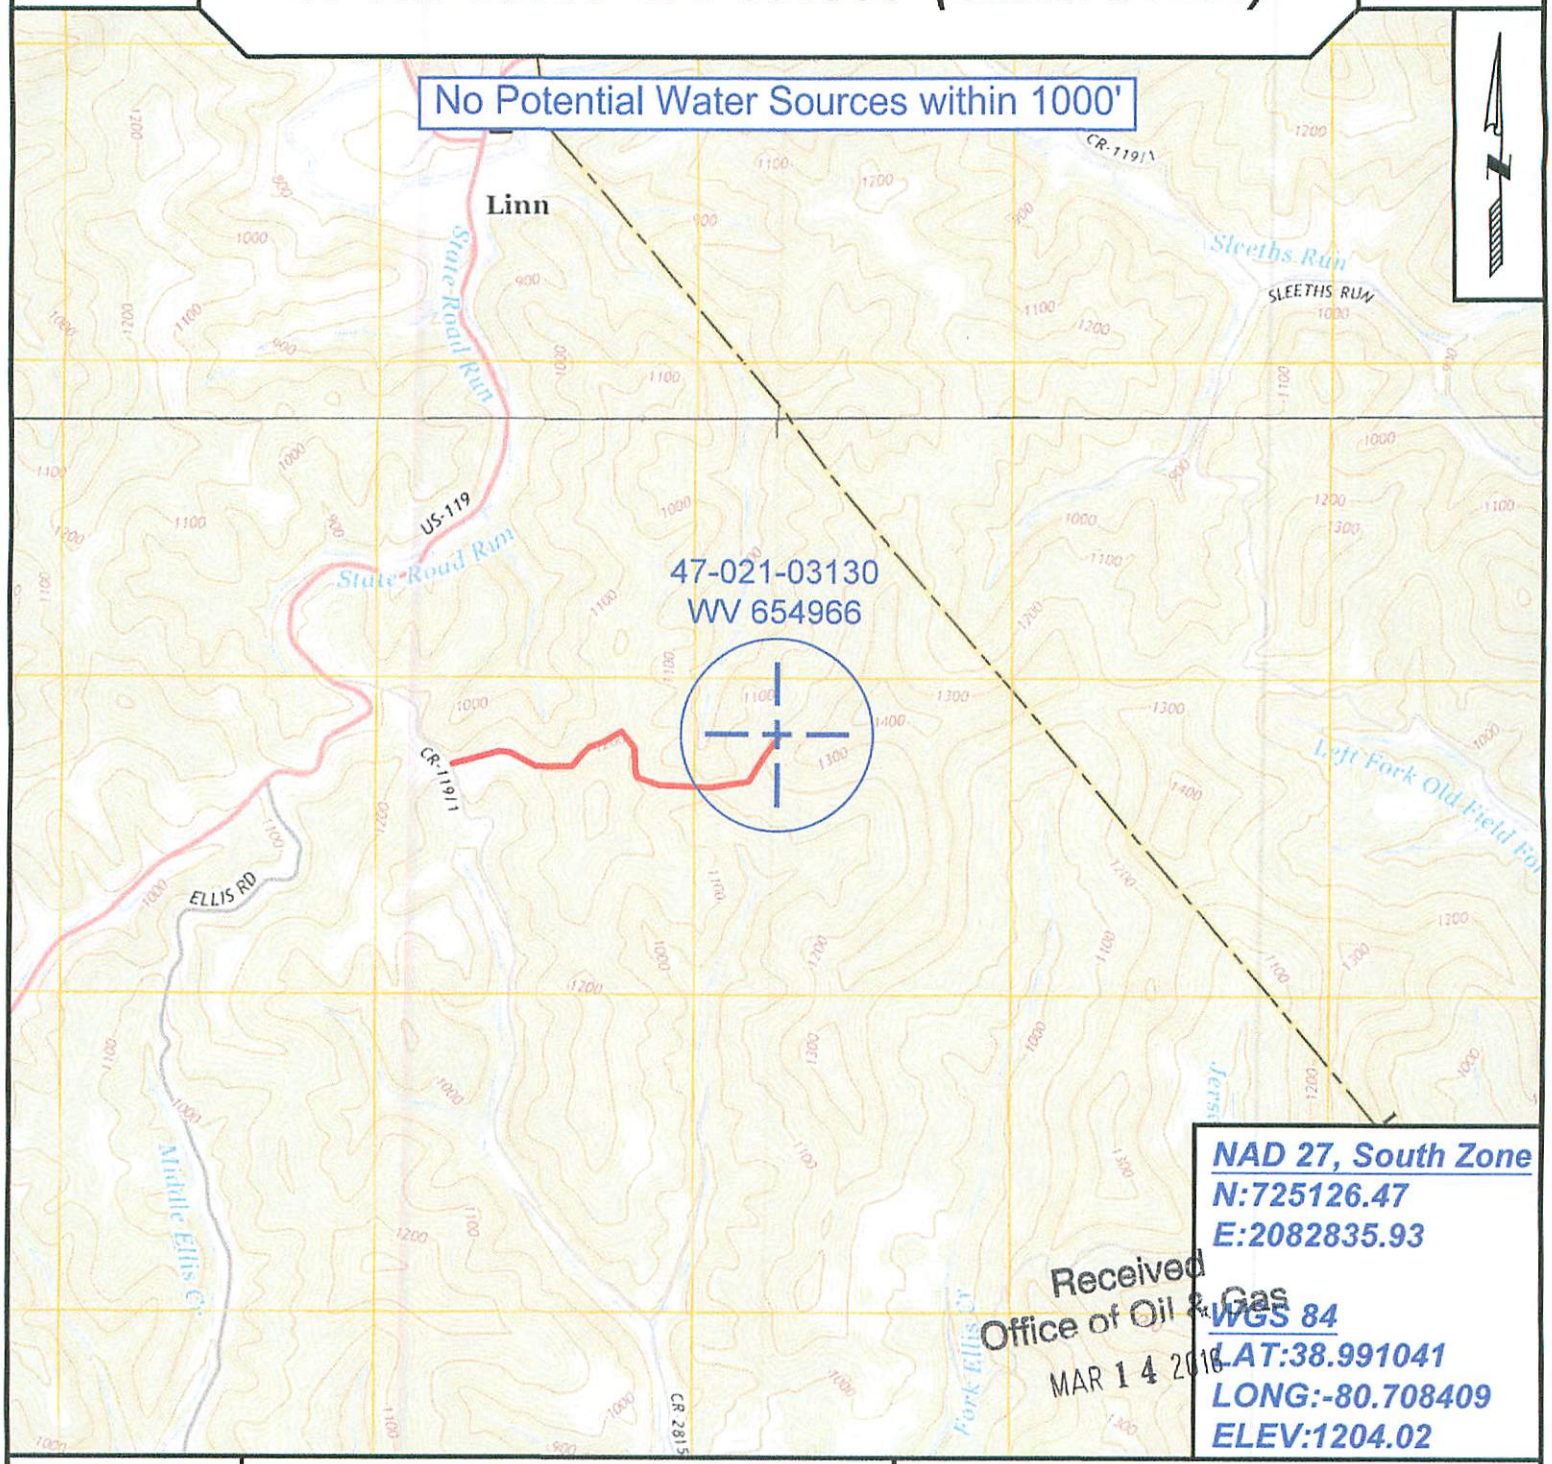

Received
Office of Oil & Gas
MAR 14 2016

SURVEYING AND MAPPING SERVICES PERFORMED BY:

ALLEGHENY SURVEYS, INC.

1-800-482-8606
237 Birch River Road
Birch River, WV 26610
PH: (304) 649-8606
FAX: (304) 649-8608

PREPARED FOR:

EQT Production Company

P.O. Box 280
Bridgeport, WV 26330