west virginia department of environmental protection

Office of Oil and Gas
601 57th Street SE
Charleston, WV 25304
(304) 926-0450
(304) 926-0452 fax

Earl Ray Tomblin, Governor
Randy C. Huffman, Cabinet Secretary
www.dep.wv.gov

December 05, 2014

WELL WORK PLUGGING PERMIT

Plugging

This permit, API Well Number: 47-6101693, issued to EASTERN ASSOCIATED COAL/PEABODY COAL CO., is evidence of permission granted to perform the specified well work at the location described on the attached pages and located on the attached plat, subject to the provisions of Chapter 22 of the West Virginia Code of 1931, as amended, and all rules and regulations promulgated thereunder, and to all conditions and provisions outlined in the pages attached hereto. Notification shall be given by the operator to the Oil and Gas Inspector at least 24 hours prior to the construction of roads, locations, and/or pits for any permitted work. In addition, the well operator shall notify the same inspector 24 hours before any actual well work is commenced and prior to running and cementing casing. Spills or emergency discharges must be promptly reported by the operator to 1-800-642-3074 and to the Oil and Gas inspector.

Upon completion of the plugging well work, the above named operator will reclaim the site according to the provisions of WV Code 22-6-30. The above named operator will also file, as required in WV Code 22-6-23, an affidavit on form WR-38 by two experienced persons in the operator's employment and the Oil and Gas inspector that the work authorized under this permit was performed and a description given. Failure to abide by all statutory and regulatory provisions governing all duties and operations here under may result in suspensions or revocation of this permit and in addition may result in civil and/or criminal penalities being imposed upon the operator.

This permit will expire in two (2) years from date of issue. If there are any questions, please free to contact me at (304) 926-0499 ext. 1654.

James Martin
Chief

Operator's Well No: F2-567
Farm Name: HUSK, RALPH
API Well Number: 47-6101693
Permit Type: Plugging
Date Issued: 12/04/2014

6101693P

PERMIT CONDITIONS

West Virginia Code §22-6-11 allows the Office of Oil and Gas to place specific conditions upon this permit. Permit conditions have the same effect as law. Failure to adhere to the specified permit conditions may result in enforcement action.

CONDITIONS

1. All pits must be lined with a minimum of 20 mil thickness synthetic liner.

2. In the event of an accident or explosion causing loss of life or serious personal injury in or about the well or while working on the well, the well operator or its contractor shall give notice, stating the particulars of the accident or explosion, to the oil and gas inspector and the Chief within twenty-four (24) hours.

3. Well work activities shall not constitute a hazard to the safety of persons.

FORM WW-4(B)
Observe
File Copy
(Rev. 2/01)

1) Date September 15, 2014
2) Operator's- ?
Well No. -EAC LLC # F2-567
3) API Well No. 47 - 061 -

STATE OF WEST VIRGINIA
DIVISION OF ENVIRONMENTAL PROTECTION
OFFICE OF OIL AND GAS

APPLICATION FOR A PERMIT TO PLUG AND ABANDON

4) Well Type: Oil X / Gas ____ / Liquid injection ____ / Waste disposal ____ /
(If "Gas, Production ___ or Underground storage ___) Deep ___ / Shallow _

5) Location: Elevation 1,114' Watershed King's Run
District Clay 3 County Monongalia Quadrangle Blacksville 256

6) Well Operator Eastern Associated Coal LLC
Address 1044 Miracle Run Road
Fairview, WV 26570

7) Designated Agent Matthew L. Bonnell
Address 1044 Miracle Run Rd.
Fairview, WV 26570

8) Oil and Gas Inspector to be notified
Name Gayne J. Knitowski
Address P.O. Box 108
Gormania, WV 26720

9) Plugging Contractor
Name Chisler Brothers
Address P.O. Box 101
Pentress, WV 26544

10) Work Order: Per our 101-C petition, the work order for the manner of plugging this well Petition is as follows:

1. Cut out well to a total depth, if practical, or to a minimum of 200 feet below the Pittsburgh Coal Seam.
2. Run well logs and directional surveys.
3. Collars of any old remaining casing will be ripped at the coal seam.
4. A plug made of expanding cement slurry shall be pumped from at least 200 feet below the base of the coal seam to 100 feet above the coal seam. The expanding cement shall be place in the well under a pressure of at least 200 psi.
5. After the expanding cement has hardened, it will be tagged, and the well bore will be filled with portland or lightweight cement mixture, by tubing, to the surface.
6. A suitable monument installed on the surface with the necessary well identification plate attached.

Notification must be given to the district oil and gas inspector 24 hours before permitted work can commence.

Work order approved by inspector Gayne J Knitowski Date 10/6/2014

Received
Office of Oil & Gas
OCT 30 2014

THIS CEMENT PLUG MUST BE CLASS A PORTLAND CEMENT WITH NO MORE THAN 3% $CaCl_2$ AND NO OTHER ADDITIVES.

6101693P

Eastern ASSOCIATED

Eastern Associated Coal LLC

Federal No. 2
1044 Miracle Run Road
Fairview, West Virginia 26570
Phone: (304) 449-1911
Fax: (304) 449-1026

October 29, 2014

WV Department of Environmental Protection
Office of Oil and Gas
Permitting
601 57th. Street, SE
Charleston, WV 25304-2345

Dear Sir/Madam:

A search of the WV DEP OOG microfiche files was performed May 20, 2014 at the WVDEP office in Charleston by an Eastern Associated Coal engineer. We were not successful at finding any information on the well F2-567.

If there are any questions, please don't hesitate to call me at (304) 368-9952.

Sincerely,

Matthew L. Bonnell
Engineer

Received
Office of Oil & Gas
OCT 30 2014

6101693P

WW4-A
Revised
2/01

1) Date: September 15, 2014
2) Operator's Well Number ?
(current-Ralph Husk), EAC F2-567
3) API Well No.: - 47 - 061 -

STATE OF WEST VIRGINIA - BUREAU OF ENVIRONMENT
DIVISION OF ENVIRONMENTAL PROTECTION, OFFICE OF OIL AND GAS
NOTICE 0F APPLICATION TO PLUG AND ABANDON A WELL

4) Surface Owner(s) to be served:
(a) Name Ralph Husk W
Address P.O. Box 61
Blacksville, WV 26521
(b) Name
Address
(c) Name
Address

6) Inspector
Address
Telephone

5) (a) Coal Operator
Name Eastern Associated Coal LLC W
Address 1044 Miracle Run Road
Fairview, WV 26570
(b) Coal Owner(s) with Declaration
Name Eastern Associated Coal LLC W
Address 1044 Miracle Run Road
Fairview, WV 26570
Name
Address
(c) Coal Lessee with Declaration
Name
Address

TO THE PERSONS NAMED ABOVE: You should have received this Form and the following documents:

(1) The application to Plug and Abandon a Well on Form WW-4B, which sets out the parties involved in the work and describes the well its and the plugging work order; and
(2) The plat (surveyor's map) showing the well location on Form WW-6.

The reason you received these documents is that you have rights regarding the application which are summarized in the instructions on the reverses side. However, you are not required to take any action at all.

Take notice that under Chapter 22-6 of the West Virginia Code, the undersigned well operator proposes to file or has filed this Notice and Application and accompanying documents for a permit to plug and abandon a well with the Chief of the Office of Oil and Gas, West Virginia Division of Environmental Protection, with respect to the well at the location described on the attached Application and depicted on the attached Form WW-6. Copies of this Notice, the Application, and the plat have been mailed by registered or certified mail or delivered by hand to the person(s) named above (or by publication in certain circumstances) on or before the day of mailing or delivery to the Chief.

Received
Office of Oil & Gas
OCT 30 2014

Well Operator Eastern Associated Coal LLC
By: Martha L Bonnell
Its: Designated Agent
Address 1044 Miracle Run Road
Fairview, WV 26570
Telephone (304) 368-9952

Subscribed and sworn before me this 6th day of October, 2019.
Jo Ann Moore Notary Public
My Commission Expires April 29, 2019

OFFICIAL SEAL
STATE OF WEST VIRGINIA
NOTARY PUBLIC
Jo Ann Moore
788 Thomas Run Road
Blacksville, WV 26521
My Commission Exp. April 29, 2019

6101693P

SURFACE OWNER WAIVER

Operator's Well Number

Current-Ralph Husk
Eastern Assoc. Coal LLC F2-567

INSTRUCTIONS TO SURFACE OWNERS NAMED ON PAGE WW4-A

The well operator named on page WW-4A is applying for a permit from the State to plug and abandon a well. (Note: If the surface tract is owned by more than three persons, then these materials were served on you because your name appeared on the Sheriff's tax ticket on the land or because you actually occupy the surface tract. In either case, you may be the only owner who will actually receive these materials.) See Chapter 22 of the West Virginia Code. Well work permits are valid for 24 months. If you do not own any interest in the surface tract, please forward these materials to the true owner immediately if you know who it is. Also, please notify the well operator and the Office of Oil and Gas.

NOTE: YOU ARE NOT REQUIRED TO FILE ANY COMMENT.

WHERE TO FILE COMMENTS AND OBTAIN ADDITIONAL INFORMATION

Received
Office of Oil & Gas
OCT 30 2014

Chief, Office of Oil and Gas
Division of Environmental Protection
1356 Hansford Street
Charleston, WV 25301
(304) 558-6342

Time Limits and methods for filing comments. The law requires these materials to be served on or before the date the operator files his Application. You have **FIVE (5) DAYS** after the filing date to file your comments. Comments must be filed in person or received in the mail by the Chief's office by the time stated above. You may call the Chief's office to be sure of the date. Check with your postmaster to ensure adequate delivery time or to arrange special expedited handling. If you have been contacted by the well operator and you have signed a "voluntary statement of no objection" to the planned work described in these materials, then the permit may be issued at any time.

Comments must be in writing. Your comments must include your name, address and telephone number, the well operator's name and well number and the approximate location of the proposed well site including district and county from the application. You may add other documents, such as sketches, maps or photographs to support your comments.

The Chief has the power to deny or condition a well work permit based on comments on the following grounds:

1) The proposed well work will constitute a hazard to the safety of persons.
2) The soil erosion and sediment control plan is not adequate or effective;
3) Damage would occur to publicly owned lands or resources;
4) The proposed well work fails to protect fresh water sources or supplies;
5) The applicant has committed a substantial violation of a previous permit or a substantial violation of one or more of the rules promulgated under Chapter 22, and has failed to abate or seek review of the violation...".

If you want a copy of the permit as it is issued or a copy of the order denying the permit, you should request a copy from the Chief.

VOLUNTARY STATEMENT OF NO OBJECTION

I hereby state that I have read the instructions to surface owners and that I have received copies of a Notice and Application For A Permit To Plug And Abandon on Forms WW-4A and WW-4B, and a survey plat.

I further state that I have no objection to the planned work described in these materials, and I have no objection to a permit being issued on those materials.

FOR EXECUTION BY A NATURAL PERSON ETC

Ralph Husk, Jr. Date 10/29/14
Signature

FOR EXECUTION BY A CORPORATION,

Name _____
By _____
Its _____ Date _____

Signature Date

FORM WW-4 (B)
Reverse

API No. 47 - 061 - 01693 P

Farm Name Ralph Husk

Well No. EAC F2-567

INSTRUCTIONS TO COAL OPERATORS
OWNERS AND LESSEE

The well operator named on the obverse side of WW-4 (B) is about to abandon the well described in the enclosed materials and will commence the work of plugging and abandoning said well on the date the inspector is notified. Which date shall not be less then five days after the day on which this notice and application so mailed is received, or in due course should be received by the Division of Environmental Protection Office of Oil & Gas.

This notice and application is given to you in order that your respective representatives may be present at the plugging and filling of said well. You are further notified that whether you are represented or not the operator will proceed to plug and fill said well in the manner required by Section 24, Article 6, Chapter 22 of the Code and given in detail on obverse side of this application.

NOTE: If you wish this well to be plugged according to 22-6-24(d) then as per Regulation 35CSR4-13.9 you must complete and return to this office on form OB-16 "Request by Coal Operator, Owner, or Lessee for plugging" prior to the issuance of this plugging permit.

WAIVER

The undersigned coal operator ✓ / owner ____ / lessee ✓ / of the coal under this well location has examined this proposed plugging work order. The undersigned has no objection to the work proposed to be done at this location, provided, the well operator has complied with all applicable requirements of the West Virginia Code and the governing regulations.

Date: September 15, 2014

Eastern Associated Coal LLC
By: Matthew L Bonnell
Its Designated Agent

Received
Office of Oil & Gas
OCT 30 2014

6101693P

FORM WW-9
Rev. 02/01

Page 1 of 1
API Number 47 - 061 -
Operator's Well No. F2-567

STATE OF WEST VIRGINIA
DIVISION OF ENVIRONMENTAL PROTECTION, OFFICE OF OIL AND GAS
CONSTRUCTION AND RECLAMATION PLAN AND SITE REGISTRATION APPLICATION FORM
GENERAL PERMIT FOR OIL AND GAS PIT WASTE DISCHARGE

Operator Name Eastern Associated Coal LLC OP Code

Watershed King's Run Quadrangle Blacksville

Elevation 1,114' County Monongalia District Clay

Description of anticipated Pit Waste: Plugging

Will a synthetic liner be used in the pit? No

ANY WELL EFFLUENT MUST BE DISPOSED OF PROPERLY.

Proposed Disposal Method For Treated Pit Wastes:

_____ Land Application
_____ Underground Injection (UIC Permit Number _____)
_____ Reuse (at API Number _____)
_____ Off Site Disposal (Supply form WW-9 for disposal location)
_____ Other (Explain _____

Proposed Work For Which Pit Will Be Used:

_____ Drilling
_____ Workover
_____ Other (Explain _____
_____ Swabbing
X Plugging (no pit, steel tank used)

I certify that I understand and agree to the terms and conditions of the GENERAL WATER POLLUTION PERMIT issued on December 31, 1999, by the Office of Oil and Gas of the West Virginia Division of Environmental Protection. I understand that the provisions of the permit are enforceable by law. Violations of any term or condition of the general permit and/or other applicable law or regulation can lead to enforcement action.

I certify under penalty of law that I have personally examined and am familiar with the information submitted on this application form and all attachments thereto and that, based on my inquiry of those individuals immediately responsible for obtaining the information, I believe that the information is true, accurate, and complete. I am aware that there are significant penalties for submitting false information, including the possibility of fine or imprisonment.

Company Official Signature Matthew L. Bonnell

Received
Office of Oil & Gas
OCT 30 2014

Company Official (Typed Name) Matthew L. Bonnell

Company Official Title Designated Agent

Subscribed and sworn before me this 6th day of October, 2014

Jo Ann Moore Notary Public

My commission expires April 29, 2019

OFFICIAL SEAL
STATE OF WEST VIRGINIA
NOTARY PUBLIC
Jo Ann Moore
788 Thomas Run Road
Blacksville, WV 26521
My Commission Exp. April 29, 2019

6101693P

LEGEND

Property Boundary

Diversion

Road

Spring

Existing Fence

WetSpot

Planned Fence

Drain Pipe with size in inches

Stream

Water Way

Open Ditch

Cross Drain

Rock

Artificial Filter Strip

North N

Pit with Cut Walls

Buildings

Pit with Compacted Walls

Water Wells

Area of Land Application of Pit Waste

Drill Site

Proposed Revegetation Treatment: Acres Disturbed 2 Prevegetation pH _____

Lime 4 Tons/acre or to correct to pH 6.5

Fertilizer (10-20-20 or equivalent) 1,000 lbs/acre (500 lbs minimum)

Mulch Hay 150 Bales or 3 Tons/acre

Seed Mixtures

Area I		Area II	
Seed Type	lbs/acre	Seed Type	lbs/acre
Annual Rye Grass	40 pounds	Tall Fescue	30 pounds
		Orchard Grass	15 pounds
		Ladine Clover	10 pounds

Attach:
Drawing(s) of road, location,pit and proposed area for land application.

Photocopied section of involved 7.5' topographic sheet.

Received
Office of Oil & Gas
OCT 30 2014

Plan Approved by: Wayne J. Kuhn

Title: Inspector Date: 10/6/2014

Field Reviewed? (X) Yes ( ) No

6101693P

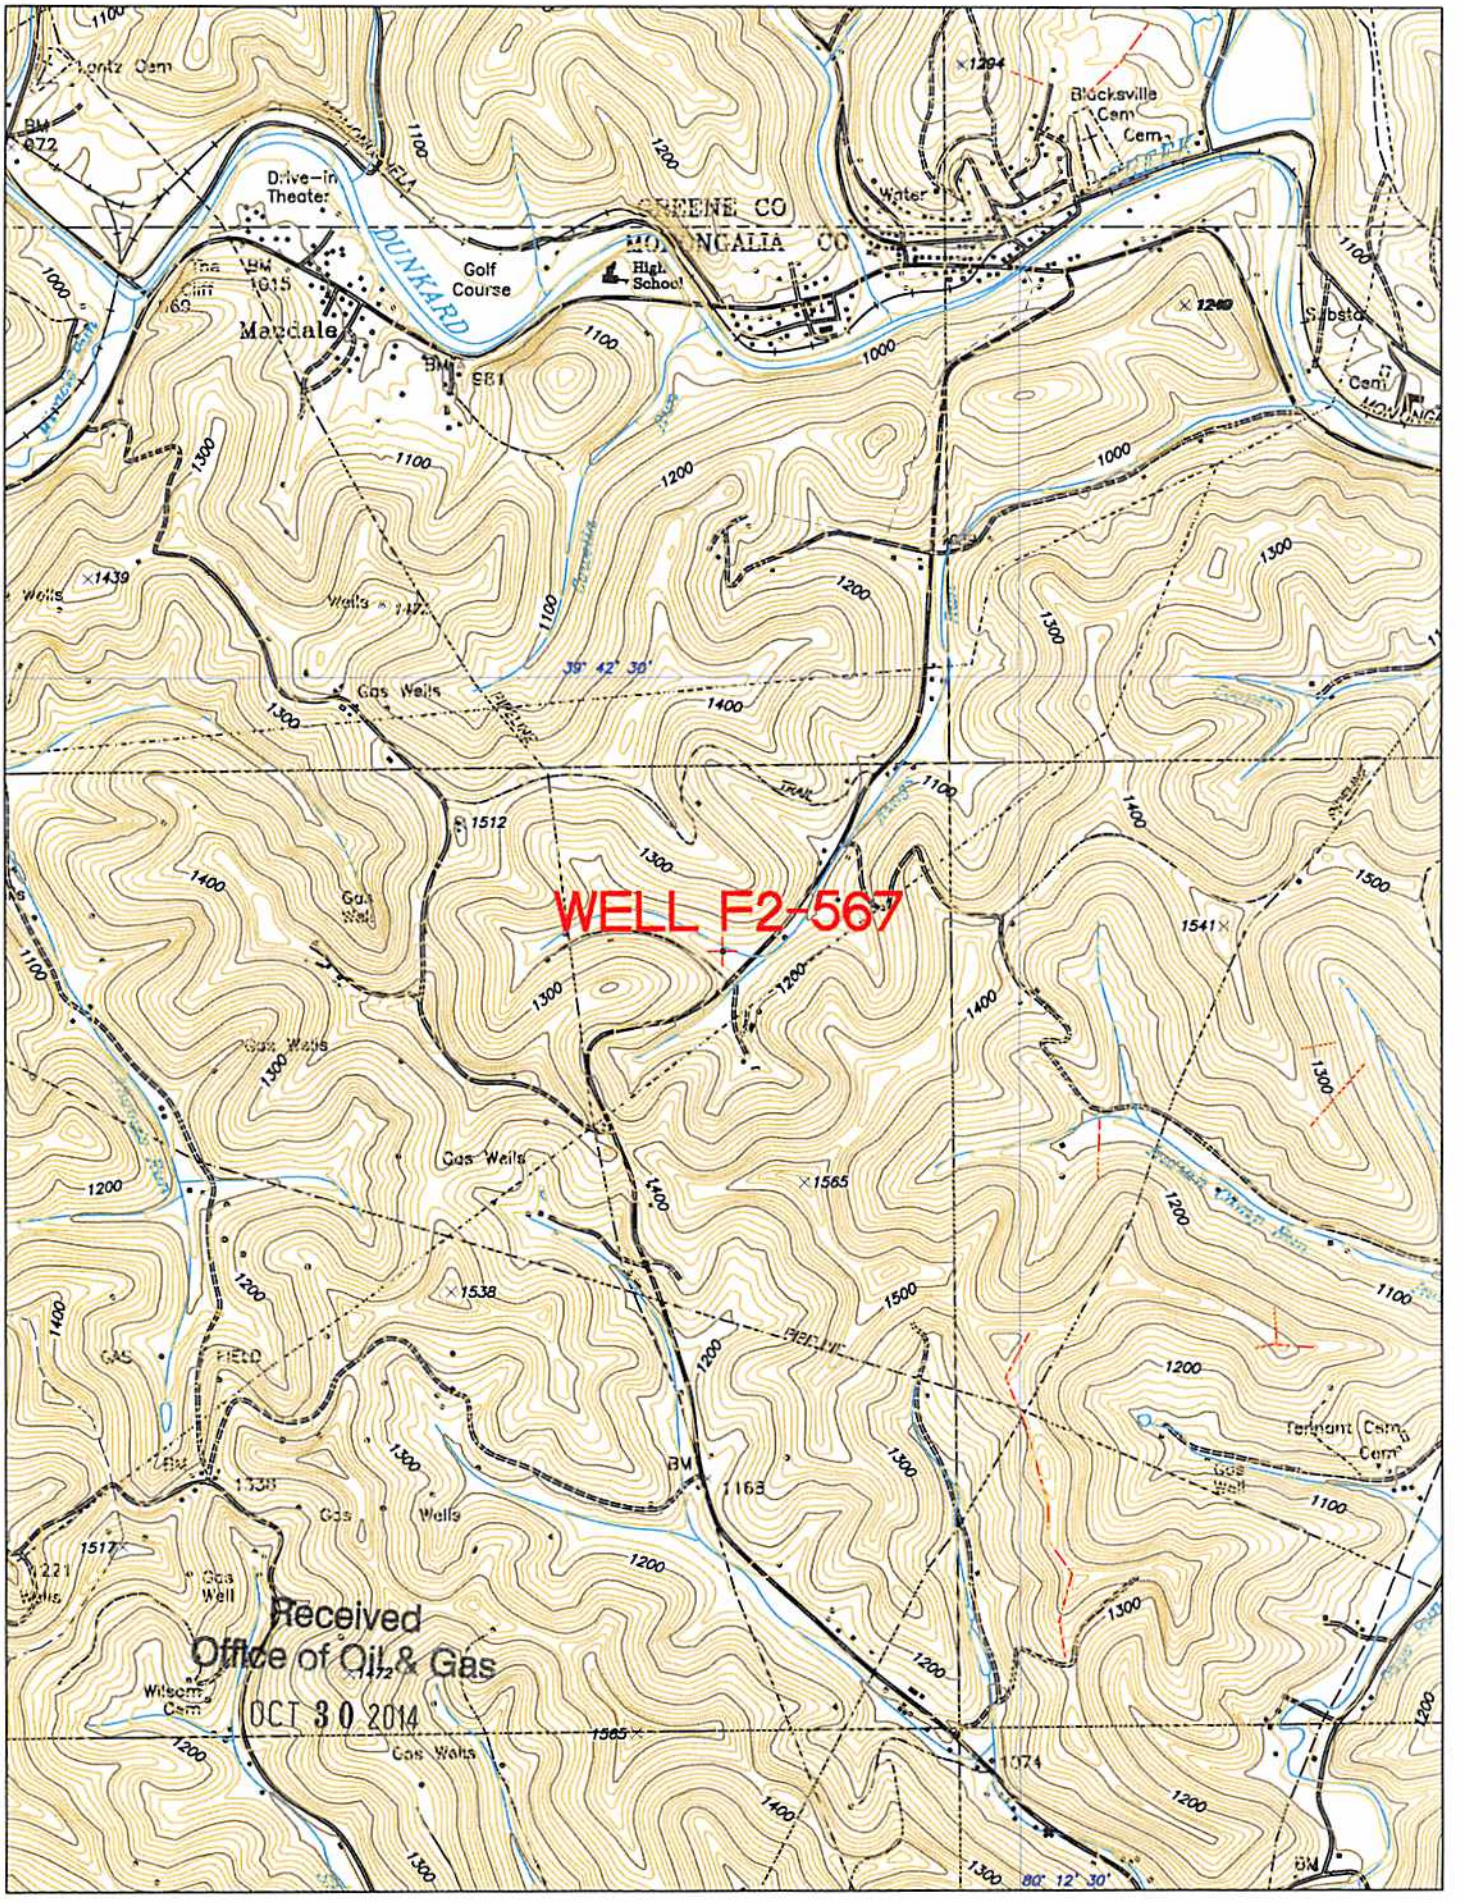
WELL F2-567
Received
Office of Oil & Gas
OCT 30 2014
GREENE CO
MONONGALIA CO
Mandale
Drive-In Theater
Golf Course
Blacksville Cem
Water
Gas Wells
Gas Well
Wells
Tennant Cem
Wilson Cem
39° 42' 30"
80° 12' 30"

LATITUDE 39° 42' 30"

3,103'

2,839'

LONGITUDE 80° 12' 30"

TOPO. LOC.
BLACKSVILLE QUAD.
7 1/2' SERIES

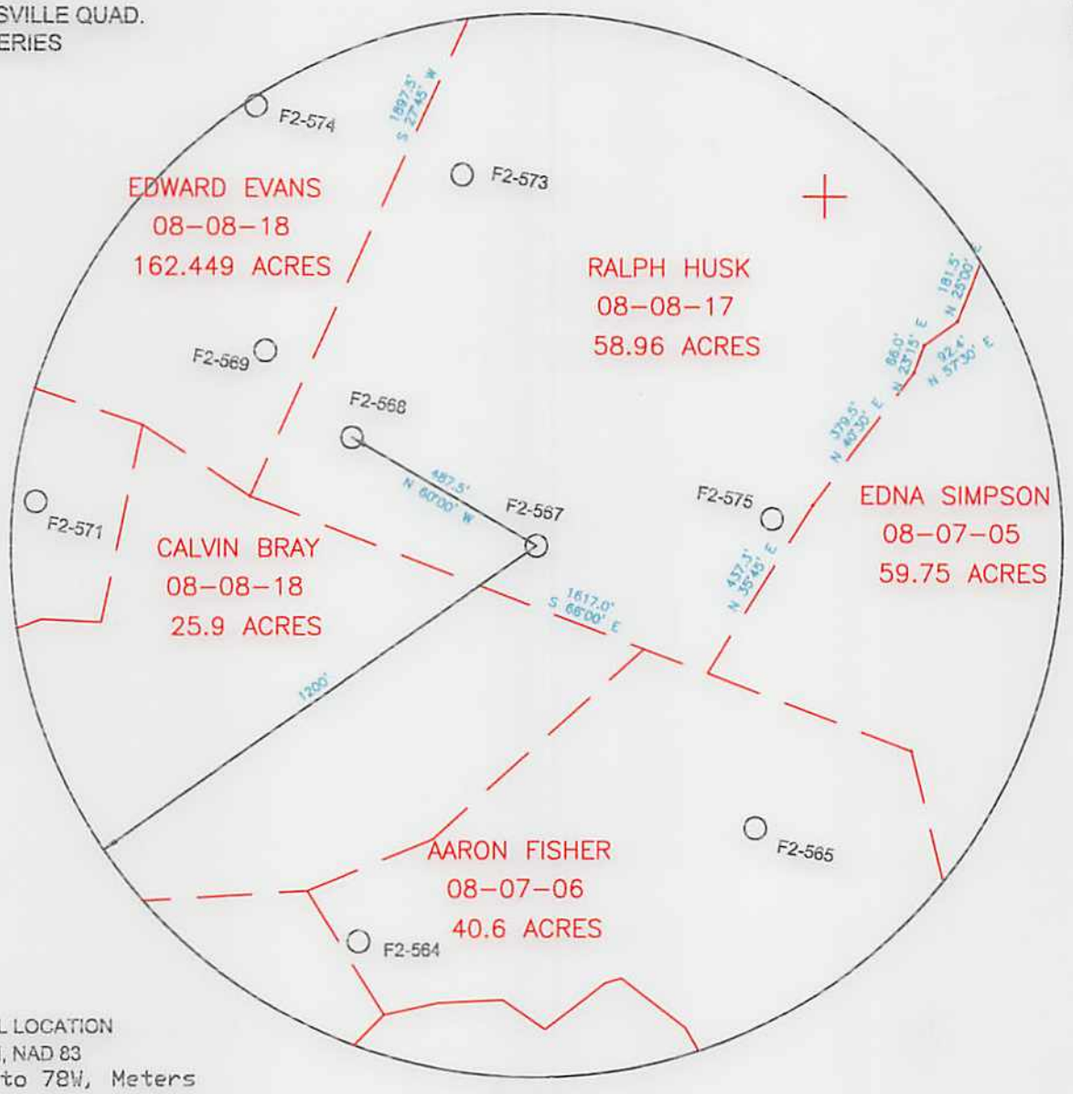

WELL LOCATION
UTM, NAD 83
17-84W to 78W, Meters
N: 4,394,822.9
E: 566,945.4
Elevation: 339.5

FILE NO. WELL F2-567
DRAWING NO. F2-567 PLAT
SCALE 1"=400'
MINIMUM DEGREE OF ACCURACY 1/2500'
PROVEN SOURCE OF ELEVATION USGS B.M.

I THE UNDERSIGNED, HEREBY CERTIFY THAT THIS PLAT IS CORRECT TO THE BEST OF MY KNOWLEDGE AND BELIEF AND SHOWS ALL THE INFORMATION REQUIRED BY LAW AND THE REGULATIONS ISSUED AND PRESCRIBED BY THE DEPARTMENT OF MINES.
(SIGNED) John F. Ewell, Jr.
R.P.E. 11133 L.L.S.

JOHN F. EWELL JR. REGISTERED 11133 STATE OF WEST VIRGINIA PROFESSIONAL ENGINEER

(+) DENOTES LOCATION OF WELL ON UNITED STATES TOPOGRAPHIC MAPS

DATE SEPT 24, 20 14
OPERATOR'S WELL NO F2-567
API WELL NO.
47 - 061 - 01693P
STATE COUNTY PERMIT

FORM IV-6

(8-78

STATE OF WEST VIRGINIA
DEPARTMENT OF ENVIRONMENTAL PROTECTION
OIL AND GAS DIVISION

WELL TYPE: OIL_X_GAS__LIQUID INJECTION___WASTE DISPOSAL___
(IF"GAS", PRODUCTION___STORAGE___DEEP___SHALLOW__
LOCATION: ELEVATION 1,114' WATERSHED KINGS RUN
DISTRICT CLAY COUNTY MONONGALIA
QUADRANGLE BLACKSVILLE
SURFACE OWNER RALPH HUSK ACREAGE 58.96
OIL & GAS ROYALTY OWNER UNKNOWN LEASE ACREAGE
LEASE NO.
PROPOSED WORK: DRILL___CONVERT___DRILL DEEPER___REDRILL_X_FRACTURE OR STIMULATE___PLUG OFF OLD FORMATION___PERFORATE NEW FORMATION___OTHER PHYSICAL CHANGE IN WELL (SPECIFY)
PLUG AND ABANDON_X_CLEAN OUT AND REPLUG___
TARGET FORMATION BAYARD SAND ESTIMATED DEPTH 3,250'
WELL OPERATOR EASTERN ASSOC. COAL LLC DESIGNATED AGENT MATTHEW L. BONNELL
ADDRESS 1044 MIRACLE RUN ROAD ADDRESS 1044 MIRACLE RUN ROAD
FAIRVIEW WV. 26570 FAIRVIEW WV. 26570

G1016935

Eastern ASSOCIATED

Eastern Associated Coal LLC

Federal No. 2
1044 Miracle Run Road
Fairview, West Virginia 26570
Phone: (304) 449-1911
Fax: (304) 449-1026

October 29, 2014

WV Department of Environmental Protection
Office of Oil and Gas
Permitting
601 57th. Street, SE
Charleston, WV 25304-2345

Dear Sir/Madam:

Enclosed is the information required by your office prior to plugging and mining through operations (101c petition) for our well F2-567 that is located on the Ralph Husk property.

The wells penetrate our Federal No. 2 Mine in Clay District, Monongalia County, West Virginia. Specifically included are the following:

1. Letter stating there was a search of records
2. Form WW-4 (a) Notice of Application,
3. Form WW-4 (b) Application,
4. Certified Location Plat Mylar,
5. 8.5" x 11" Topographic location map,
6. Form WW-9, and
7. Surface Owner Waiver

If there are any questions, please don't hesitate to call me at (304) 368-9952.

Sincerely,

Matthew L. Bonnell
Engineer

Received
Office of Oil & Gas
OCT 30 2014