west virginia department of environmental protection

Office of Oil and Gas
601 57th Street SE
Charleston, WV 25304
(304) 926-0450
(304) 926-0452 fax

Earl Ray Tomblin, Governor
Randy C. Huffman, Cabinet Secretary
www.dep.wv.gov

April 28, 2015

WELL WORK PLUGGING PERMIT

Plugging

This permit, API Well Number: 47-1501306, issued to TRIAD HUNTER, LLC, is evidence of permission granted to perform the specified well work at the location described on the attached pages and located on the attached plat, subject to the provisions of Chapter 22 of the West Virginia Code of 1931, as amended, and all rules and regulations promulgated thereunder, and to all conditions and provisions outlined in the pages attached hereto. Notification shall be given by the operator to the Oil and Gas Inspector at least 24 hours prior to the construction of roads, locations, and/or pits for any permitted work. In addition, the well operator shall notify the same inspector 24 hours before any actual well work is commenced and prior to running and cementing casing. Spills or emergency discharges must be promptly reported by the operator to 1-800-642-3074 and to the Oil and Gas inspector.

Upon completion of the plugging well work, the above named operator will reclaim the site according to the provisions of WV Code 22-6-30. The above named operator will also file, as required in WV Code 22-6-23, an affidavit on form WR-38 by two experienced persons in the operator's employment and the Oil and Gas inspector that the work authorized under this permit was performed and a description given. Failure to abide by all statutory and regulatory provisions governing all duties and operations here under may result in suspensions or revocation of this permit and in addition may result in civil and/or criminal penalities being imposed upon the operator.

This permit will expire in two (2) years from date of issue. If there are any questions, please free to contact me at (304) 926-0499 ext. 1654.

James Martin
Chief

Operator's Well No: 173
Farm Name: STOCKLEY, O. D.
API Well Number: 47-1501306
Permit Type: Plugging
Date Issued: 04/28/2015

1501306P

PERMIT CONDITIONS

West Virginia Code §22-6-11 allows the Office of Oil and Gas to place specific conditions upon this permit. Permit conditions have the same effect as law. Failure to adhere to the specified permit conditions may result in enforcement action.

CONDITIONS

1. All pits must be lined with a minimum of 20 mil thickness synthetic liner.
2. In the event of an accident or explosion causing loss of life or serious personal injury in or about the well or while working on the well, the well operator or its contractor shall give notice, stating the particulars of the accident or explosion, to the oil and gas inspector and the Chief within twenty-four (24) hours.
3. Well work activities shall not constitute a hazard to the safety of persons.

1501306 P

WW-4B
Rev. 2/01

1) Date January 20, 2015
2) Operator's
Well No. O.D. Stockley # 173
3) API Well No. 47- 015 - 1306

STATE OF WEST VIRGINIA
DEPARTMENT OF ENVIRONMENTAL PROTECTION
OFFICE OF OIL AND GAS

APPLICATION FOR A PERMIT TO PLUG AND ABANDON

4) Well Type: Oil _____/ Gas _____/ Liquid injection X / Waste disposal _____/
(If "Gas, Production ____ or Underground storage ____) Deep ____/ Shallow____

5) Location: Elevation 1034' GL Watershed Granny's Creek
District Henry Y County Clay Quadrangle Newton 512

6) Well Operator Triad Hunter, LLC
Address 125 Putnam Street
Marietta, Ohio 45750

7) Designated Agent Kim Arnold
Address P.O. Box 154
Waverly, WV 26184

8) Oil and Gas Inspector to be notified
Name Ed Gainer
Address P.O. Box 821
Spencer, WV 25276

9) Plugging Contractor
Name N/A
Address _____

10) Work Order: The work order for the manner of plugging this well is as follows:

· 200' Bottom hole plug in 4 1/2" casing. Across perfs

100' - Cut plug (4.5" csg.) Estimated cement top @ 1516'.

100' - Elevation plug @ 1050'.

100' - Surface casing plug @ 250'. } 282' PLUG FROM SURFACE TO 282'.

150' - Surface plug in 8 5/8" casing.

Note! 1. All cement plugs - Class A cement.

2. Gel spacers between all cement plugs.

3. No coal seams reported.

RECEIVED
Office of Oil and Gas
MAR 16 2015
WV Department of
Environmental Protection

Notification must be given to the district oil and gas inspector 24 hours before permitted work can commence.

Work order approved by inspector _____ Date 3/16/15

1501306P

OG-10
Rev. - 9-71

STATE OF WEST VIRGINIA
DEPARTMENT OF MINES

Oil and Gas Division

WELL RECORD

Rotary X Oil ____
Cable ____ Gas ____
Recycling ____ Comb. ____
Water Flood X Storage ____
Disposal ____ ____ (Kind)

Quadrangle Otter 15'

Permit No. Cla-1306

Company Pennzoil Company
Address P. O. Box 1588, Parkersburg,WV
Farm O. D. Stockly Acres 4000
Location (waters) Granny's Creek
Well No. 173 Elev. 1033.81'
District Henry County Clay
The surface of tract is owned in fee by
Pennzoil Company
Address Parkersburg,WV
Mineral rights are owned by Mr. Wm. Hack,Agt.
Address City Bank,N.A.,399 Park Ave New York,N.Y.
Drilling Commenced 5-10-78
Drilling Completed 5-14-78
Initial open flow ____ cu. ft. ____ bbls.
Final production ____ cu. ft. per day ____ bbls.
Well open ____ hrs. before test ____ RP.

Casing and Tubing	Used in Drilling	Left in Well	Cement fill up Cu. ft. (Sks.)
Size 20-16 Cond.			
13-10"			
9 5/8			
8 5/8	232	232	125 sks.
7			
5 1/2			
4 1/2	2018	2018	
3			
2			
Liners Used			

Well treatment details:
Fractured 11-10-78 w/174 BW, 1000# 20/40 sd., 250 Gal. 15% HCL
Water Injection Well

Attach copy of cementing record.

Coal was encountered at ____ Feet ____ Inches
Fresh water ____ Feet ____ Salt Water ____ Feet ____
Producing Sand Squaw Depth ____

Formation	Color	Hard or Soft	Top Feet	Bottom Feet	Oil, Gas or Water	* Remarks
Sand & Shale			0	425		
Shale			425	460		
Sand			460	530		
Shaley Sand			530	580		
Sand			580	602		
Shaley Sand			602	800		
Shale			800	822		
Sand			822	870		
Shaley Sand			870	1360		
Sand			1360	1588		
Shaley Sand			1588	1660		
Shale			1660	1710		
Sand			1710	1764		
Little Lime			1764	1780		
Blue Monday			1780	1794		
Pencil Cave			1794	1812		
Big Lime			1812	1855		
Loyalhanna			1855	1934		
Big Injun			1934	1954		
Shale			1954	1985		
Squaw			1985	2010		
Shale			2010	2018		
Plug Back			1998			
Total Depth				1998		

Noted 4-24-79 hp

RECEIVED
Office of Oil and Gas
MAR 16 2015
WV Department of
Environmental Protection

(over)

* Indicates Electric Log tops in the remarks section.

1501306P

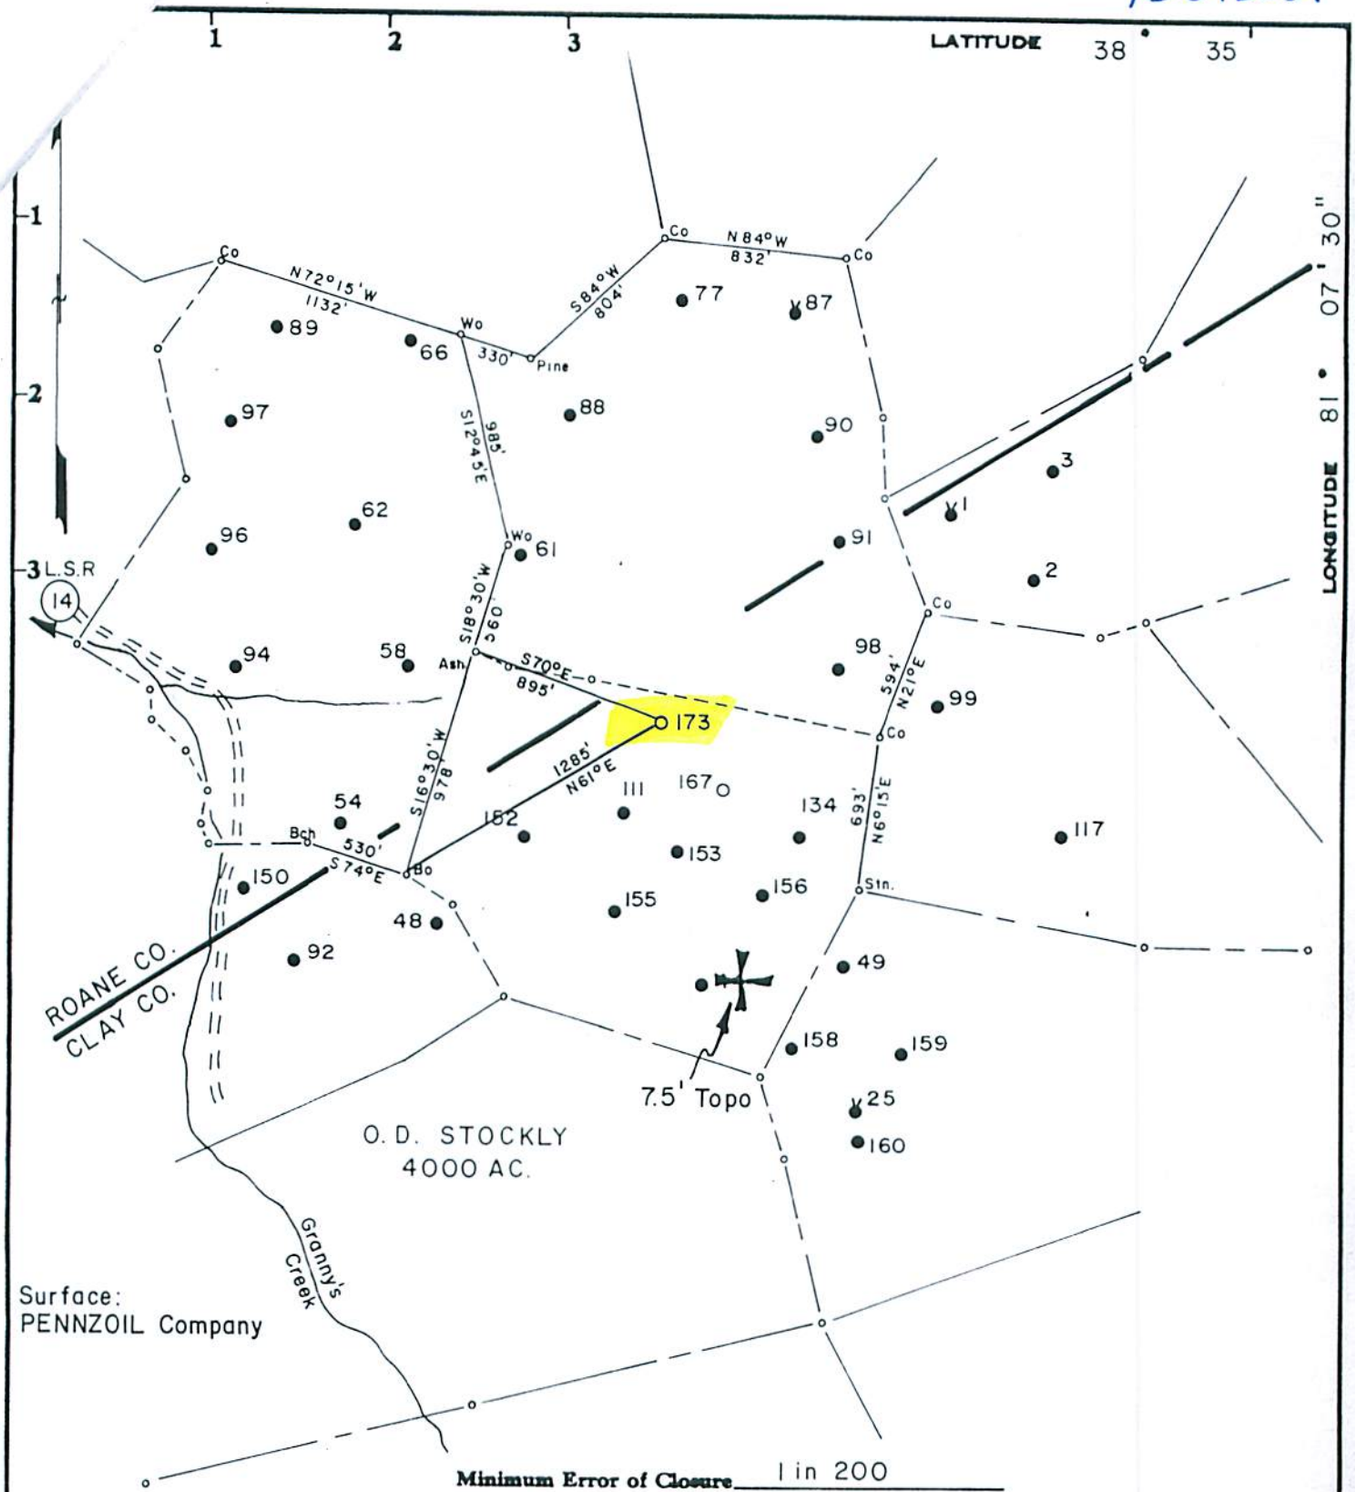

Minimum Error of Closure 1 in 200

Source of Elevation O.D. STOCKLY #111, elev. 1007.30

Fracture..... ☐
New Location..... ☒ Water Injection
Drill Deeper..... ☐
Abandonment..... ☐

I, the undersigned, hereby certify that this map is correct to the best of my knowledge and belief and shows all the information required by paragraph 6 of the rules and regulations of the oil and gas section of the mining laws of West Virginia.

Signed: Curtis A. Lucas

Map No. 83 **Squares:** N S 61 E W 31

Company PENNZOIL COMPANY
Address P. O. Box 1588, Parkersburg, W. Va. 26101
Farm O. D. STOCKLY
Tract ____ Acres 4000 Lease No. 60643-50
Well (Farm) No. 173 Serial No. ____
Elevation (Spirit Level) 1033.81
Quadrangle NEWTON 7.5'
County CLAY District HENRY
Surveyor CURTIS A. LUCAS
Surveyor's Registration No. 275
File No. 640 Drawing No. ____
Date 4-3-78 Scale 1" = 800

STATE OF WEST VIRGINIA
DEPARTMENT OF MINES
OIL AND GAS DIVISION
CHARLESTON

RECEIVED
Office of Oil & Gas
MAR - 6 '78
WV Department of
Environmental Protection

WELL LOCATION MAP

FILE NO. ____

+ Denotes location of well on United States Topographic Maps, scale 1 to 62,500, latitude and longitude lines being represented by border lines as shown.

— Denotes one inch spaces on border line of original tracing.

BRUNING 44-131 27198

1501306P

WW-4A
Revised 6-07

1) Date: 1/20/2015
2) Operator's Well Number
O.D. Stockley # 173

3) API Well No.: 47 - 015 - 1306

STATE OF WEST VIRGINIA
DEPARTMENT OF ENVIRONMENTAL PROTECTION, OFFICE OF OIL AND GAS
NOTICE 0F APPLICATION TO PLUG AND ABANDON A WELL

4) Surface Owner(s) to be served:
(a) Name: Triad Hunter, LLC
Address: 125 Putnam Street
Marietta, Ohio 45750

(b) Name:
Address:

(c) Name:
Address:

6) Inspector: Ed Gainer
Address: P.O. Box 821
Spencer, WV 25276
Telephone: (304) 389-7582

5) (a) Coal Operator
Name: N/A
Address:

(b) Coal Owner(s) with Declaration
Name: N/A
Address:

Name:
Address:

(c) Coal Lessee with Declaration
Name: N/A
Address:

TO THE PERSONS NAMED ABOVE: You should have received this Form and the following documents:

(1) The application to Plug and Abandon a Well on Form WW-4B, which sets out the parties involved in the work and describes the well its and the plugging work order; and
(2) The plat (surveyor's map) showing the well location on Form WW-6.

The reason you received these documents is that you have rights regarding the application which are summarized in the instructions on the reverses side. However, you are not required to take any action at all.

Take notice that under Chapter 22-6 of the West Virginia Code, the undersigned well operator proposes to file or has filed this Notice and Application and accompanying documents for a permit to plug and abandon a well with the Chief of the Office of Oil and Gas, West Virginia Department of Environmental Protection, with respect to the well at the location described on the attached Application and depicted on the attached Form WW-6. Copies of this Notice, the Application, and the plat have been mailed by registered or certified mail or delivered by hand to the person(s) named above (or by publication in certain circumstances) on or before the day of mailing or delivery to the Chief.

Well Operator: Triad Hunter, LLC
By: Rocky Roberts
Its: Senior V.P. Appalachian Operations
Address: 125 Putnam Street
Marietta, Ohio 45750
Telephone: (740) 374-2940

RECEIVED
Office of Oil and Gas
MAR 16 2015
WV Department of
Environmental Protection

Subscribed and sworn before me this 22nd day of January, 2015
Elizabeth R. Seboy Notary Public
My Commission Expires 2-29-16

ELIZABETH R. SEBOY
NOTARY PUBLIC
In and For The State of Ohio
My Commission Expires

Oil and Gas Privacy Notice

The Office of Oil and Gas processes your personal information, such as name, address and phone number, as a part of our regulatory duties. Your personal information may be disclosed to other State agencies or third parties in the normal course of business or as needed to comply with statutory or regulatory requirements, including Freedom of Information Act requests. Our office will appropriately secure your personal information. If you have any questions about our use of your personal information, please contact DEP's Chief Privacy Officer at depprivacyoffier@wv.gov.

RECEIVED
Office of Oil and Gas
MAR 16 2015
WV Department of
Environmental Protection

1501306P

SURFACE OWNER WAIVER

Operator's Well Number O.D. Stockley # 173

INSTRUCTIONS TO SURFACE OWNERS NAMED ON PAGE WW4-A

The well operator named on page WW-4A is applying for a permit from the State to plug and abandon a well. (Note: If the surface tract is owned by more than three persons, then these materials were served on you because your name appeared on the Sheriff's tax ticket on the land or because you actually occupy the surface tract. In either case, you may be the only owner who will actually receive these materials.) See Chapter 22 of the West Virginia Code. Well work permits are valid for 24 months. If you do not own any interest in the surface tract, please forward these materials to the true owner immediately if you know who it is. Also, please notify the well operator and the Office of Oil and Gas.

NOTE: YOU ARE NOT REQUIRED TO FILE ANY COMMENT.

WHERE TO FILE COMMENTS AND OBTAIN ADDITIONAL INFORMATION:

Chief, Office of Oil and Gas
Department of Environmental Protection
601 57th St. SE
Charleston, WV 25304
(304) 926-0450

Time Limits and methods for filing comments. The law requires these materials to be served on or before the date the operator files his Application. You have **FIVE (5) DAYS** after the filing date to file your comments. Comments must be filed in person or received in the mail by the Chief's office by the time stated above. You may call the Chief's office to be sure of the date. Check with your postmaster to ensure adequate delivery time or to arrange special expedited handling. If you have been contacted by the well operator and you have signed a "voluntary statement of no objection" to the planned work described in these materials, then the permit may be issued at any time.

Comments must be in writing. Your comments must include your name, address and telephone number, the well operator's name and well number and the approximate location of the proposed well site including district and county from the application. You may add other documents, such as sketches, maps or photographs to support your comments.

The Chief has the power to deny or condition a well work permit based on comments on the following grounds:

1) The proposed well work will constitute a hazard to the safety of persons.
2) The soil erosion and sediment control plan is not adequate or effective;
3) Damage would occur to publicly owned lands or resources;
4) The proposed well work fails to protect fresh water sources or supplies;
5) The applicant has committed a substantial violation of a previous permit or a substantial violation of one or more of the rules promulgated under Chapter 22, and has failed to abate or seek review of the violation...".

If you want a copy of the permit as it is issued or a copy of the order denying the permit, you should request a copy from the Chief.

VOLUNTARY STATEMENT OF NO OBJECTION

I hereby state that I have read the instructions to surface owners and that I have received copies of a Notice and Application For A Permit To Plug And Abandon on Forms WW-4A and WW-4B, and a survey plat.

I further state that I have no objection to the planned work described in these materials, and I have no objection to a permit being issued on those materials.

FOR EXECUTION BY A NATURAL PERSON ETC.

_____ Date _____
Signature

FOR EXECUTION BY A CORPORATION, ETC.

Name _____
By _____
Its _____ Date

Signature Date

RECEIVED
Office of Oil and Gas
MAR 16 2015
WV Department of
Environmental Protection

1501306P

WW-4B

API No. 47-015-1306
Farm Name O.D. Stockley
Well No. 173

INSTRUCTIONS TO COAL OPERATORS
OWNERS AND LESSEE

The well operator named on the obverse side of WW-4 (B) is about to abandon the well described in the enclosed materials and will commence the work of plugging and abandoning said well on the date the inspector is notified. Which date shall not be less then five days after the day on which this notice and application so mailed is received, or in due course should be received by the Department of Environmental Protection Office of Oil & Gas.

This notice and application is given to you in order that your respective representatives may be present at the plugging and filling of said well. You are further notified that whether you are represented or not the operator will proceed to plug and fill said well in the manner required by Section 24, Article 6, Chapter 22 of the Code and given in detail on obverse side of this application.

NOTE: If you wish this well to be plugged according to 22-6-24(d) then as per Regulation 35CSR4-13.9 you must complete and return to this office on form OB-16 "Request by Coal Operator, Owner, or Lessee for plugging" prior to the issuance of this plugging permit.

WAIVER

The undersigned coal operator _____/ owner _____/ lessee _____/ of the coal under this well location has examined this proposed plugging work order. The undersigned has no objection to the work proposed to be done at this location, provided, the well operator has complied with all applicable requirements of the West Virginia Code and the governing regulations.

Date: _____

_____

By: _____

Its _____

RECEIVED
Office of Oil and Gas

MAR 16 2015

WV Department of
Environmental Protection

1501306P

WW-9
Rev. 5/08

Page 1 of 2
API Number 47 - 015 - 1306
Operator's Well No. O.D. Stockley # 173

STATE OF WEST VIRGINIA
DEPARTMENT OF ENVIRONMENTAL PROTECTION
OFFICE OF OIL AND GAS

CONSTRUCTION AND RECLAMATION PLAN AND SITE REGISTRATION APPLICATION FORM
GENERAL PERMIT FOR OIL AND GAS PIT WASTE DISCHARGE

Operator Name Triad Hunter, LLC OP Code 4944494833

Watershed Granny's Creek Quadrangle Newton

Elevation 1034' GL County Clay District Henry

Description of anticipated Pit Waste: oil, saltwater, and freshwater

Will a synthetic liner be used in the pit? "No Pit".

ANY WELL EFFLUENT MUST BE CONTAINED IN TANKS AND DISPOSED OF PROPERLY.

Proposed Disposal Method For Treated Pit Wastes:

_____ Land Application
_____ Underground Injection (UIC Permit Number _____)
_____ Reuse (at API Number _____)
_____ Off Site Dispposal (Supply form WW-9 for disposal location)
X Other (Explain Fluids collected in surface tank and hauled to Ovapa Injection Facility.

Proposed Work For Which Pit Will Be Used:

_____ Drilling _____ Swabbing
_____ Workover _____ Plugging
_____ Other (Explain _____

I certify that I understand and agree to the terms and conditions of the GENERAL WATER POLLUTION PERMIT issued on August 1, 2005, by the Office of Oil and Gas of the West Virginia Department of Environmental Protection. I understand that the provisions of the permit are enforceable by law. Violations of any term or condition of the general permit and/or other applicable law or regulation can lead to enforcement action.

I certify under penalty of law that I have personally examined and am familiar with the information submitted on this application form and all attachments thereto and that, based on my inquiry of those individuals immediately responsible for obtaining the information, I believe that the information is true, accurate, and complete. I am aware that there are significant penalties for submitting false information, including the possibility of fine or imprisonment.

Company Official Signature _____

Company Official (Typed Name) Rocky Roberts

Company Official Title Senior V.P. Appalachian Operations

Subscribed and sworn before me this 22nd day of January, 20 15

Elizabeth R. Seby Notory Public

My commission expires 2-29-16

RECEIVED
Office of Oil and Gas
MAR 16 2015
WV Department of
Environmental Protection

1501306P

Form WW-9

Operator's Well No. O.D. Stockley # 173

LEGEND

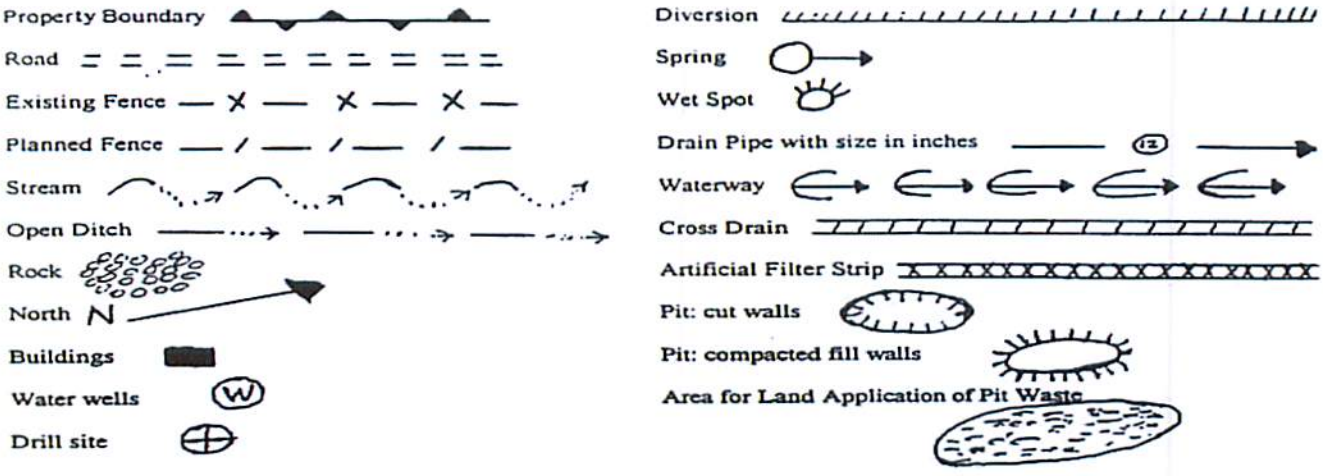

Proposed Revegetation Treatment: Acres Disturbed one (1) Prevegetation pH 5.5

Lime Two (2) Tons/acre or to correct to pH 6.5

Fertilizer (10-20-20 or equivalent) 500 lbs/acre (500 lbs minimum)

Mulch (50 bales) 2.5 Tons/acre

Seed Mixtures

Area I		Area II	
Seed Type	lbs/acre	Seed Type	lbs/acre
Orchard Grass	30%		
Rye (Annual & BT)	35%		
Timothy (Climax)	25%		
Clover (Med. Red)	10%		

Attach:
Drawing(s) of road, location,pit and proposed area for land application.

Photocopied section of involved 7.5' topographic sheet.

Plan Approved by:

Comments:

Title: Inspector Date: 3/9/15

Field Reviewed? (____) Yes (X) No

1501306 P

DeLORME

XMap® 7

Data use subject to license.

© DeLorme. XMap® 7.

www.delorme.com

TN

MN (8.0°W)

Scale 1 : 17,600

1" = 1,466.7 ft

Data Zoom 13-5

1501306P

WW-7
8-30-06

West Virginia Department of Environmental Protection
Office of Oil and Gas
WELL LOCATION FORM: GPS

API: 47-015-01306 WELL NO.: 173

FARM NAME: O.D. Stockley

RESPONSIBLE PARTY NAME: Triad Hunter, LLC

COUNTY: Clay DISTRICT: Henry

QUADRANGLE: Newton

SURFACE OWNER: Triad Hunter, LLC

ROYALTY OWNER: Black Stone Minerals LLP

UTM GPS NORTHING: 4267198

UTM GPS EASTING: 487003 GPS ELEVATION: 1063

The Responsible Party named above has chosen to submit GPS coordinates in lieu of preparing a new well location plat for a plugging permit or assigned API number on the above well. The Office of Oil and Gas will not accept GPS coordinates that do not meet the following requirements:

1. Datum: NAD 1983, Zone: 17 North, Coordinate Units: meters, Altitude: height above mean sea level (MSL) – meters.
2. Accuracy to Datum – 3.05 meters
3. Data Collection Method:

Survey grade GPS ____: Post Processed Differential ____

Real-Time Differential ____

Mapping Grade GPS X: Post Processed Differential X

Real-Time Differential ____

4. **Letter size copy of the topography map showing the well location.**

I the undersigned, hereby certify this data is correct to the best of my knowledge and belief and shows all the information required by law and the regulations issued and prescribed by the Office of Oil and Gas.

Ben Smith Geologist 3/17/15

Signature Title Date