west virginia department of environmental protection

Office of Oil and Gas
601 57th Street SE
Charleston, WV 25304
(304) 926-0450
(304) 926-0452 fax

Earl Ray Tomblin, Governor
Randy C. Huffman, Cabinet Secretary
www.dep.wv.gov

August 07, 2015

WELL WORK PLUGGING PERMIT

Plugging

This permit, API Well Number: 47-3302013, issued to XTO ENERGY, INC., is evidence of permission granted to perform the specified well work at the location described on the attached pages and located on the attached plat, subject to the provisions of Chapter 22 of the West Virginia Code of 1931, as amended, and all rules and regulations promulgated thereunder, and to all conditions and provisions outlined in the pages attached hereto. Notification shall be given by the operator to the Oil and Gas Inspector at least 24 hours prior to the construction of roads, locations, and/or pits for any permitted work. In addition, the well operator shall notify the same inspector 24 hours before any actual well work is commenced and prior to running and cementing casing. Spills or emergency discharges must be promptly reported by the operator to 1-800-642-3074 and to the Oil and Gas inspector.

Upon completion of the plugging well work, the above named operator will reclaim the site according to the provisions of WV Code 22-6-30. The above named operator will also file, as required in WV Code 22-6-23, an affidavit on form WR-38 by two experienced persons in the operator's employment and the Oil and Gas inspector that the work authorized under this permit was performed and a description given. Failure to abide by all statutory and regulatory provisions governing all duties and operations here under may result in suspensions or revocation of this permit and in addition may result in civil and/or criminal penalities being imposed upon the operator.

This permit will expire in two (2) years from date of issue. If there are any questions, please free to contact me at (304) 926-0499 ext. 1654.

James Martin
Chief

Operator's Well No: JACKSON S-8
Farm Name: ROGERS, EDWARD
API Well Number: 47-3302013
Permit Type: Plugging
Date Issued: 08/07/2015

3302013P

PERMIT CONDITIONS

West Virginia Code §22-6-11 allows the Office of Oil and Gas to place specific conditions upon this permit. Permit conditions have the same effect as law. Failure to adhere to the specified permit conditions may result in enforcement action.

CONDITIONS

1. All pits must be lined with a minimum of 20 mil thickness synthetic liner.
2. In the event of an accident or explosion causing loss of life or serious personal injury in or about the well or while working on the well, the well operator or its contractor shall give notice, stating the particulars of the accident or explosion, to the oil and gas inspector and the Chief within twenty-four (24) hours.
3. Well work activities shall not constitute a hazard to the safety of persons.
4. This well is under a consent order and must be plugged under the terms of that agreement.

3302013P

WW-4B
Rev. 2/01

1) Date 7/13, 2015
2) Operator's
Well No. Jackson S-8
3) API Well No. 47- 033 - 02013

STATE OF WEST VIRGINIA
DEPARTMENT OF ENVIRONMENTAL PROTECTION
OFFICE OF OIL AND GAS

APPLICATION FOR A PERMIT TO PLUG AND ABANDON

4) Well Type: Oil ____/ Gas X / Liquid injection ____/ Waste disposal ____/
(If "Gas, Production X or Underground storage ____) Deep ____/ Shallow X

5) Location: Elevation 1539' Watershed Little Tenmile Creek
District Sardis County Harrison Quadrangle Wallace

6) Well Operator XTO Energy Inc
Address PO Box 1008
Jane Lew, WV 26378

7) Designated Agent Gary Beall
Address PO Box 1008
Jane Lew, WV 26378

8) Oil and Gas Inspector to be notified
Name Sam Ward
Address PO Box 2327
Buckhannon, WV 26201

9) Plugging Contractor
Name ____
Address ____

10) Work Order: The work order for the manner of plugging this well is as follows:

RIH with tools and check TD at 5030', POOH and run tubing down to 5030' and circulate 6% gel back to surface, then pump cement from 5020' up to 4920', No perfs here, pull tubing up to 4620' and pump cement up to 4400', perfs at 4564 - 4560', pull tubing up to 4090' and reverse out of tubing, then wait for cement to set up, RIH down tubing and tag cement at 4400', if ok break circulation and pump cement from 4090' up to 3900', pull tubing up 3100' and pump cement up to 2550', perfs at 3034 - 2676', pull tubing up to 2230' and pump cement up to 2000', pull tubing out and run W/L in to CBL, top est. at 1750', cut casing and break circulation with 6% gel, pull casing out and run tubing back in to cut and pump cement from 1750' up to 1650', pull tubing up to 1600' and pump cement up to 1440', elev. at 1539', pull tubing up to 1320' and pump cement up to 1200', bottom of 8 5/8" at 1262', pull tubing out and run CBL in 8 5/8", T.O.C. estimated at 850', cut and pull casing, run tubing back to cut and pump cement from 850' up to 750', pull tubing up to 275' and pump cement to surface. Install well monument.

See attached

Notification must be given to the district oil and gas inspector 24 hours before permitted work can commence.

Work order approved by inspector [signature] Date 7/15/2015

Received
Office of Oil & Gas
JUL 20 2015

3302013P

47-033-02013
Plugging Procedure

Cement 5030 - 4920' = 110' in 4.5"

Cement 4620 - 4400' = 220' in 4.5"

Cement 4090 - 3900' = 190' in 4.5"

Cement 3100 - 2550' = 550' in 4.5"

Cement 2230 - 2000' = 230' in 4.5"

Cement 1750 - 1650' = 100' in 7 7/8" (Open Hole)

Cement 1600' - 1440' = 120' in 7 7/8" (Open Hole)

Cement 1320 - 1200' = 120' in 8 5/8"

Cement 850 - 750' = 100' in 11" (Open Hole) (OAK)

Cement 275 - 0' = 275' in 11" (Open Hole) (COAL)

Received
Office of Oil & Gas
JUL 20 2015

3302013P

IV-35
(Rev 8-81)

Date February 11th, 1986
Operator's
Well No. Jackson S-8
Farm Jackson
API No. 47 - 033 - 2013

State of West Virginia
Department of Mines
Oil and Gas Division

WELL OPERATOR'S REPORT
OF
DRILLING, FRACTURING AND/OR STIMULATING, OR PHYSICAL CHANGE

WELL TYPE: Oil ___ / Gas X / Liquid Injection ___ / Waste Disposal ___ /
(If "Gas," Production X / Underground Storage ___ / Deep ___ / Shallow ___ /)

LOCATION: Elevation: 1501' Watershed Caldwell Run
District: Sardis County Harrison Quadrangle Wallace

COMPANY Sheldon and Sheldon, Inc.
ADDRESS 901 W. Main St. Suite 201, Brdgprt, WV
DESIGNATED AGENT David J. Sheldon
ADDRESS 118 Westwood Ave. Brdgpt. WV.
SURFACE OWNER Edward Rogers
ADDRESS 2124 OHara Dr., Charlotte, NC
MINERAL RIGHTS OWNER Edward Rogers
ADDRESS 2124 Ohara Dr. Charlotte, NC
OIL AND GAS INSPECTOR FOR THIS WORK Steve Casey ADDRESS Rt. 2 Box 232-D, Jane Lew, WV
PERMIT ISSUED October 28th, 1985
DRILLING COMMENCED N/A
DRILLING COMPLETED N/A
IF APPLICABLE: PLUGGING OF DRY HOLE ON CONTINUOUS PROGRESSION FROM DRILLING OR REWORKING. VERBAL PERMISSION OBTAINED ON N/A

Casing & Tubing	Used in Drilling	Left in Well	Cement fill up Cu. ft.
Size 20-16 Cond.			
13-10"			
9 5/8			
8 5/8			
7			
5 1/2			
4 1/2			
3			
2			
Liners used			

GEOLOGICAL TARGET FORMATION ___ Depth ___ feet
Depth of completed well ___ feet Rotary ___ / Cable Tools ___
Water strata depth: Fresh ___ feet; Salt ___ feet
Coal seam depths: ___ Is coal being mined in the area? ___

OPEN FLOW DATA
Producing formation ___ Pay zone depth ___ feet
Gas: Initial open flow ___ Mcf/d Oil: Initial open flow ___ Bbl/d
Final open flow ___ Mcf/d Final open flow ___ Bbl/d
Time of open flow between initial and final tests ___ hours
Static rock pressure ___ psig (surface measurement) after ___ hours shut in
(If applicable due to multiple completion--)
Second producing formation Big Injun Pay zone depth 2110 ft - 2176 feet
Gas: Initial open flow ___ Mcf/d Oil: Initial open flow ___ Bbl/d
Final open flow 130 Mcf/d Oil: Final open flow ___ Bbl/d
Time of open flow between initial and final tests 72 hours
Static rock pressure 215 psig (surface measurement) after 72 hours shut in

Received
Office of Oil & Gas
JUL 20 2015
Received
Office of Oil & Gas
JUL 20 2015

(Continue on reverse side)

3302013 P

FORM IV-35
(REVERSE)

DETAILS OF PERFORATED INTERVALS, FRACTURING OR STIMULATING, PHYSICAL CHANGE, ETC.

Perforation Notch 2125 and 2162

Frace Using 730 bbls water, 60,000# 20-40 Sand, 2,000# Rock Salt
500 Gals Acid, and 87,000. scf N2.

WELL LOG

FORMATION COLOR HARD OR SOFT	TOP FEET	BOTTOM FEET	REMARKS Including indication of all fresh and salt water, coal, oil and gas
THIS INFORMATION IS SHOWN ON ORIGINAL WELL REPORT.			

Received
Office of Oil & Gas
JUL 20 2015

(Attach separate sheets as necessary)

Sheldon and Sheldon, Inc.
Well Operator

By: [signature]

Date: February 11th, 1986

Received
Office of Oil & Gas
JUL 20 2015

Note: Regulation 2.02(i) provides as follows:
"The term 'log' or 'well log' shall mean a systematic detailed geological record of all formations, including coal, encountered in the drilling of a well."

OG-10
Rev. - 9-71

3302013P

STATE OF WEST VIRGINIA
DEPARTMENT OF MINES

Oil and Gas Division

WELL RECORD 7

FEB 17 1979
OIL & GAS
DEPT. OF

Rotary X Oil ____
Cable ____ Gas X
Recycling ____ Comb. ____
Water Flood ____ Storage ____
Disposal ____ ____ (Kind)

Quadrangle Wallace

Permit No. 47-033-2013

Company Doran & Associates, Inc.
Address 728 Washington Rd., Pgh., PA 15228
Farm Mary Jackson - Rogers Acres 155
Location (waters) Caldwell Run
Well No. 2 K-L-231 Elev. 1501
District Sardis County Harrison
The surface of tract is owned in fee by Mary Elizabeth Jackson
Address 2634 Prairie, Evanston, IL 60201
Mineral rights are owned by same as above
Address ____
Drilling Commenced 8/20/79
Drilling Completed 8/27/79
Initial open flow 84 Mcu. ft. ____ bbls.
Final production 544 Mcu. ft. per day ____ bbls.
Well open 4 hrs. before test 1325 # RP.
Well treatment details:

Casing and Tubing	Used in Drilling	Left in Well	Cement fill up Cu. ft. (Sks.)
Size 20-16 Cond.			
11 3/4"	30'	30'	
9 5/8			
8 5/8	1262'	1262'	88 Sks.
7			
5 1/2			
4 1/2	5032'	5032'	285 Sks.
3			
2			
Liners Used			

Attach copy of cementing record.

Stimulation Record:

Date:	Interval Perforated:	From:	To:	Amt Fluid:	Amt Sand:
9/13/79		4009	4032	650 BBLS.	50,000 #
9/13/79		4560	4564	509 BBLS.	40,000 #

Coal was encountered at 48, 250, 765 Feet ____ Inches
Fresh water 215 Feet ____ Salt Water ____ Feet ____
Producing Sand Bradford, Balltown Depth 4560, 4009

Formation	Color	Hard or Soft	Top Feet	Bottom Feet	Oil, Gas or Water	* Remarks
Substructure			0	10		
Sand			10	48		
Coal			48	50		
Sand			50	145		
Shale			145	170		
Sand			170	200		
Shale			200	250	F. W. @ 215'	
Coal			250	255		
Shale & Red Rock			255	575		
Sand			575	651		
Shale			651	765		
Coal			765	768		
Sand & Shale			768	805		
Sand			805	865		
Shale & Red Rock			865	1115		
Sand & Shale			1115	1456		
Shale & Sand			1456	1815	Water @ 1770'	
Shale & Red Rock			1815	1965		
Big Lime & Injun			1965	2135		
Shale			2135	2250		
Red Rock			2250	2285		
Sand & Shale			2285	2875		
Sand			2875	2975		

(over)

* Indicates Electric Log tops in the remarks section.

3302013P

rmation	Color	Hard or Soft	Top Feet 7	Bottom Feet	Oil Gas or Water	Remarks
hale & Sand			2975	4600		
hale			4600	4990	Show @ 4800'	
and			4990	5020		
and & Shale			5020	5144		
riller's T.D.				5144		
ig Injun			2056	2192		
th Sand			2934	2958		
pper Speechley			3524	3258		
peechley			3668	3720		
alltown			4016	4058		
radford			4550	4580		
ogger's T.D.				5090		

Date: Nov. 27 1979

APPROVED Donald R. Langfitt Owner

By Vice President

(Title)

3302013P

WW-4A
Revised 6-07

1) Date: 7/13/15
2) Operator's Well Number
Jackson S-8

3) API Well No.: 47 - 033 - 02013

STATE OF WEST VIRGINIA
DEPARTMENT OF ENVIRONMENTAL PROTECTION, OFFICE OF OIL AND GAS
NOTICE 0F APPLICATION TO PLUG AND ABANDON A WELL

4) Surface Owner(s) to be served:
(a) Name: Elizabeth Jackson Groninger & Hunter Jackson
Address: 1711 Park Ave.
Richmond, VA 23220

(b) Name: Edward Rogers
Address: PO Box 7161
Charlotte, NC 28241

(c) Name: Wayne Piggot Jr
Address: 1826 Caldwell Run Rd.
Lumberport, WV 26389

6) Inspector: Sam Ward
Address: PO Box 2327
Buckhannon, WV 26201
Telephone: 304-389-7583

5) (a) Coal Operator
Name
Address

(b) Coal Owner(s) with Declaration
Name: Charleston National Bank (BB&T)
Address: 3800 Maccorkle Ave SE
Charleston, WV 25304
Name: Michael Coal Company
Address: 6690 State Rt. 209
Lykens, PA 17048

(c) Coal Lessee with Declaration
Name
Address

TO THE PERSONS NAMED ABOVE: You should have received this Form and the following documents:

(1) The application to Plug and Abandon a Well on Form WW-4B, which sets out the parties involved in the work and describes the well its and the plugging work order; and
(2) The plat (surveyor's map) showing the well location on Form WW-6.

The reason you received these documents is that you have rights regarding the application which are summarized in the instructions on the reverses side. However, you are not required to take any action at all.

Take notice that under Chapter 22-6 of the West Virginia Code, the undersigned well operator proposes to file or has filed this Notice and Application and accompanying documents for a permit to plug and abandon a well with the Chief of the Office of Oil and Gas, West Virginia Department of Environmental Protection, with respect to the well at the location described on the attached Application and depicted on the attached Form WW-6. Copies of this Notice, the Application, and the plat have been mailed by registered or certified mail or delivered by hand to the person(s) named above (or by publication in certain circumstances) on or before the day of mailing or delivery to the Chief.

OFFICIAL SEAL
NOTARY PUBLIC
State of West Virginia
DIANNE RICKLES
PO Box 1008
Jane Lew, WV 26378
My Commission Expires September 26, 2018

Well Operator: XTO Energy Inc.
By:
Its: Regulatory Compliance Technician
Address: PO Box 1008
Jane Lew, WV 26378
Telephone: 304-884-6000

Subscribed and sworn before me this 13th day of July 2015
Notary Public
My Commission Expires Sept. 26, 2018

Oil and Gas Privacy Notice

The Office of Oil and Gas processes your personal information, such as name, address and phone number, as a part of our regulatory duties. Your personal information may be disclosed to other State agencies or third parties in the normal course of business or as needed to comply with statutory or regulatory requirements, including Freedom of Information Act requests. Our office will appropriately secure your personal information. If you have any questions about our use of your personal information, please contact DEP's Chief Privacy Officer at deppprivacyoffier@wv.gov.

Received
Office of Oil & Gas
JUL 20 2015

3302013P

CK 12010
100

WW-9
(2/15)

API Number 47 - 033 - 02013
Operator's Well No. Jackson S-8

STATE OF WEST VIRGINIA
DEPARTMENT OF ENVIRONMENTAL PROTECTION
OFFICE OF OIL AND GAS

FLUIDS/ CUTTINGS DISPOSAL & RECLAMATION PLAN

Operator Name XTO Energy Inc. OP Code 494487940

Watershed (HUC 10) Little Tenmile Creek Quadrangle Wallace

Do you anticipate using more than 5,000 bbls of water to complete the proposed well work? Yes ☐ No ☑

Will a pit be used? Yes ☑ No ☐

If so, please describe anticipated pit waste: Fluids from plugging operations.

Will a synthetic liner be used in the pit? Yes ☑ No ☐ If so, what ml.? Yes - 20 mil.

Proposed Disposal Method For Treated Pit Wastes:

SDW
7/15/2015

_____ Land Application
■ Underground Injection (UIC Permit Number 4707302523, 4708505151, 4708509721)
_____ Reuse (at API Number _____)
_____ Off Site Disposal (Supply form WW-9 for disposal location)
■ Other (Explain Meadowbrook Landfill SWF#1032, RES Water Recycling -WMGR123SW005 (PA)

Will closed loop system be used? If so, describe: NA

Drilling medium anticipated for this well (vertical and horizontal)? Air, freshwater, oil based, etc. NA - Plugging

-If oil based, what type? Synthetic, petroleum, etc. NA

Additives to be used in drilling medium? NA

Drill cuttings disposal method? Leave in pit, landfill, removed offsite, etc. Any solid waste from plugging will be taken to landfill.

-If left in pit and plan to solidify what medium will be used? (cement, lime, sawdust) NA

-Landfill or offsite name/permit number? Meadowbrook Landfill SWF#1032

Permittee shall provide written notice to the Office of Oil and Gas of any load of drill cuttings or associated waste rejected at any West Virginia solid waste facility. The notice shall be provided within 24 hours of rejection and the permittee shall also disclose where it was properly disposed.

I certify that I understand and agree to the terms and conditions of the GENERAL WATER POLLUTION PERMIT issued on August 1, 2005, by the Office of Oil and Gas of the West Virginia Department of Environmental Protection. I understand that the provisions of the permit are enforceable by law. Violations of any term or condition of the general permit and/or other applicable law or regulation can lead to enforcement action.

I certify under penalty of law that I have personally examined and am familiar with the information submitted on this application form and all attachments thereto and that, based on my inquiry of those individuals immediately responsible for obtaining the information, I believe that the information is true, accurate, and complete. I am aware that there are significant penalties for submitting false information, including the possibility of fine or imprisonment.

Received
Office of Oil & Gas
JUL 20 2015

Company Official Signature Tim Sands

Company Official (Typed Name) Tim Sands

Company Official Title Regulatory Compliance Technician

Subscribed and sworn before me this 13th day of July, 20 15

Dianne Rickles Notary Public

My commission expires Sept. 26, 2018

OFFICIAL SEAL
NOTARY PUBLIC
State of West Virginia
DIANNE RICKLES
PO Box 1008
Jane Lew, WV 26378
My Commission Expires September 26, 2018

3302013P

Form WW-9

Operator's Well No. Jackson S-8

XTO Energy Inc.

Proposed Revegetation Treatment: Acres Disturbed 1.3 Prevegetation pH _____

Lime 3 Tons/acre or to correct to pH _____

Fertilizer type Commercial Fertilizer 10-20-20

Fertilizer amount 1000 lbs/acre

Mulch 3 Tons/acre

Seed Mixtures

Temporary		Permanent	
Seed Type	lbs/acre	Seed Type	lbs/acre
Annual Ryegrass	40	Kentucky Bluegrass	20
		Redtop	3
		Birdsfoot Trefoil	10

Attach:
Drawing(s) of road, location, pit and proposed area for land application (unless engineered plans including this info have been provided)

Photocopied section of involved 7.5' topographic sheet.

Plan Approved by: Sarah DWarfield

Comments: _____

Title: OOG Inspector Date: 7/15/2015

Field Reviewed? (_____) Yes (__X__) No

33-02-013P

SITE LOCATION MAP
SCALE: 1"=1000'

MAP REF: WALLACE, WV
U.S.G.S. 7.5 MINUTE QUAD

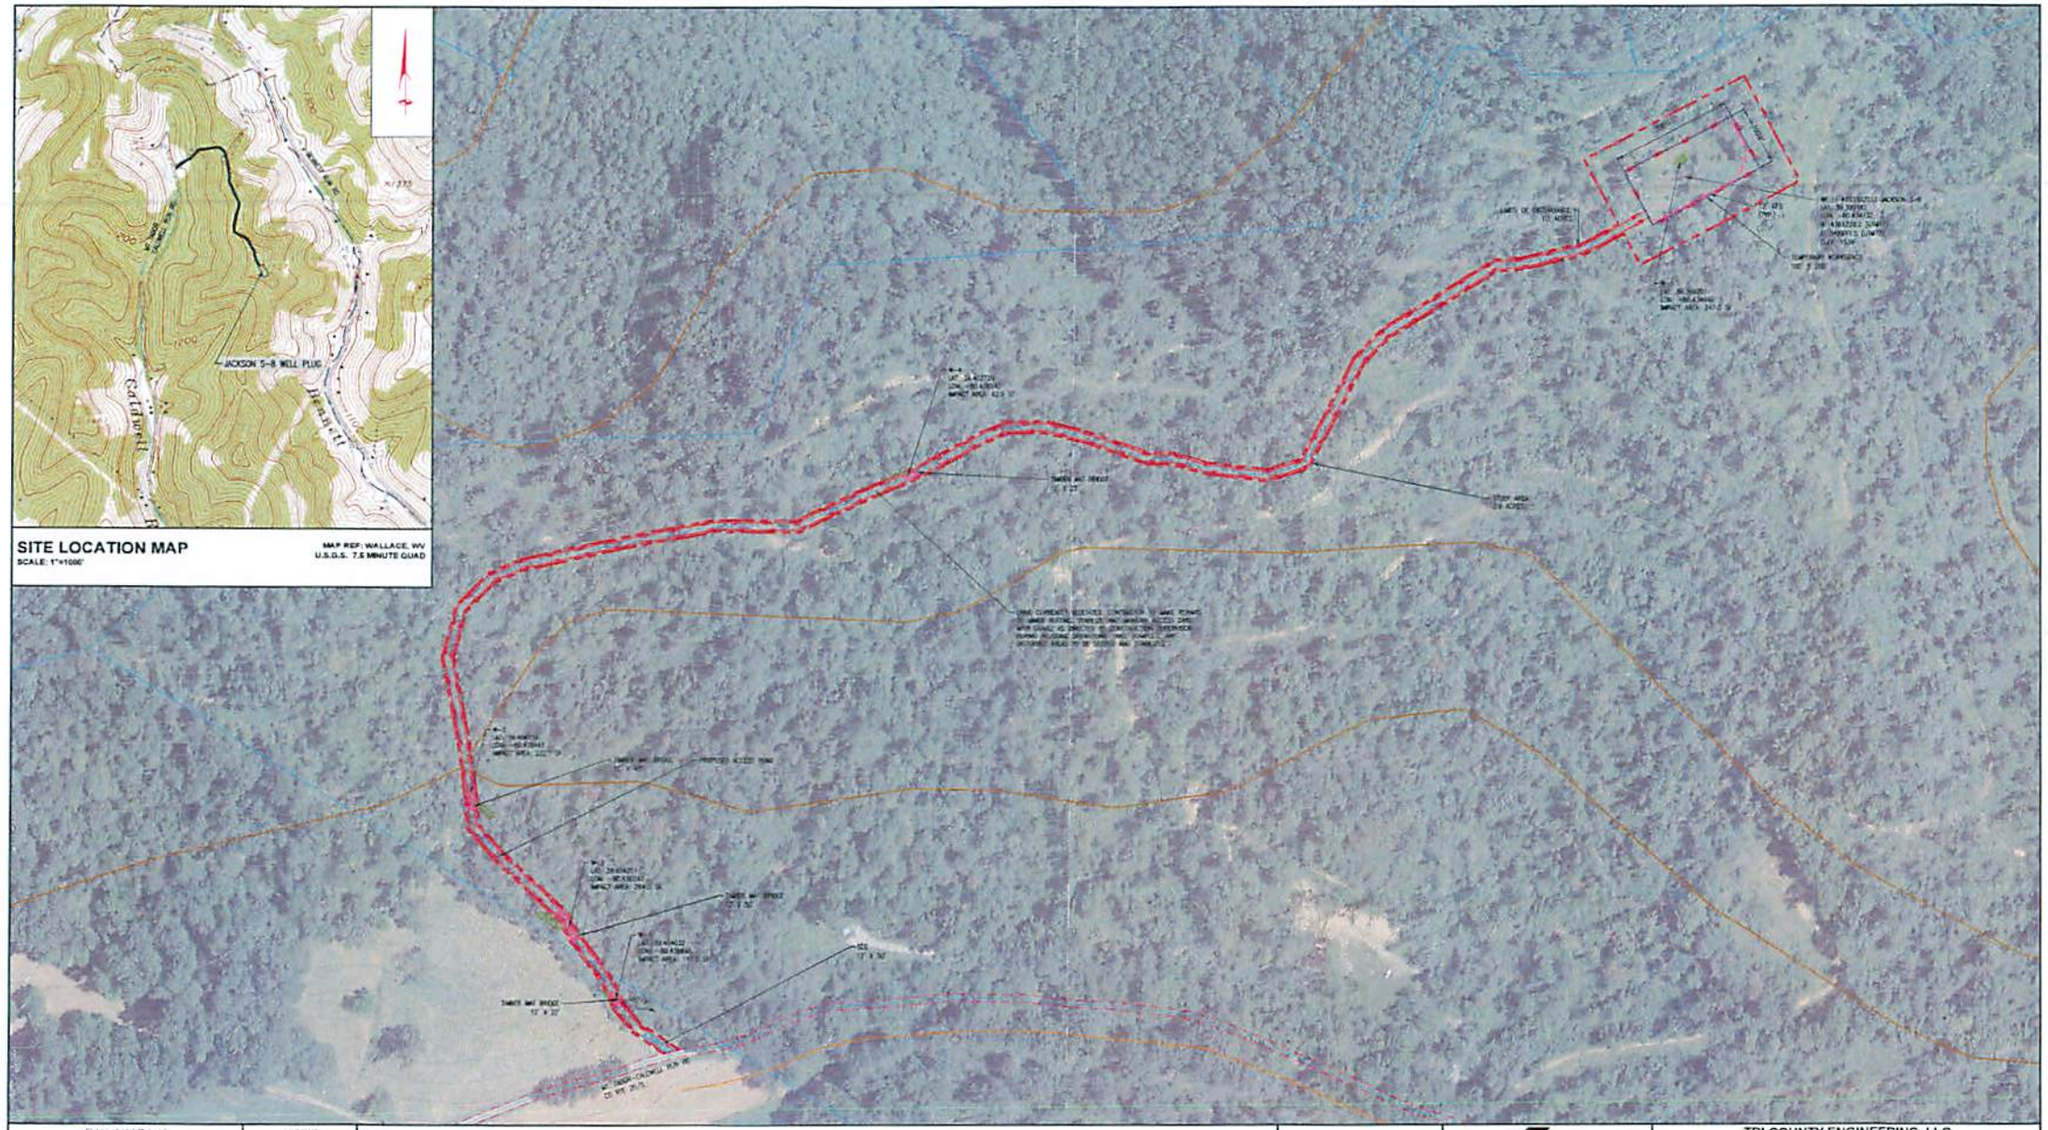

REVISIONS

NO.	DESCRIPTION	DATE	BY
1	-	-	-

UNDERGROUND UTILITIES SHOWN HEREON ARE APPROXIMATE ONLY. THERE MAY BE OTHER UNDERGROUND UTILITIES THAT ARE NOT SHOWN. BEFORE ANY EXCAVATION OR CONSTRUCTION OPERATIONS BEGIN, THE CONTRACTOR MUST CONTACT MISS UTILITY OF WEST VIRGINIA AND THE OWNERS OF THE UTILITIES TO VERIFY THEIR LOCATION.

LEGEND

EXISTING CONTOUR 10'
PROPERTY LINE
TEMPORARY WORKSPACE
STREAM
SILT SOCK (SYS)
LIMITS OF DISTURBANCE (LOD)
ACCESS ROAD - EXISTING
ACCESS ROAD - PROPOSED
CONSTRUCTION BARRIER (CNTC)
TOUCH AREA

NOTES:
1. ELEVATIONS ARE APPROXIMATED FROM WEST VIRGINIA GIS TECHNICAL CENTER CONTOURS, AND NOT FIELD VERIFIED.
2. PROPERTY LINES SHOWN ON PLANS ARE REFERENCED FROM COUNTY MAPPING AND NOT FIELD SURVEYED.
3. 913.0 SF OF TEMPORARY IMPACTS TO WETLANDS.
4. NO TEMPORARY IMPACTS TO STREAMS.

WV NORTH ZONE
NAD83 GRID NORTH

JAMES M. HEDRICK II
17618
STATE OF WEST VIRGINIA
7/2/2015

XTO ENERGY
810 HOUSTON STREET
FORT WORTH, TX 76102

0 100' 200' 300'
GRAPHIC SCALE 1" = 100'

TRI-COUNTY ENGINEERING, LLC
An ENERCON Company
319 Pantanowitz Road
Nunker, PA 15639
Voice: (724) 635-0210 Fax: (724) 635-0676
www.tricountyeng.com

Excellence-Every project. Every day.

SEDIMENT CONTROL PLAN

JACKSON S-8 WELL PLUG

SARDIS DISTRICT,
HARRISON COUNTY, WV

DRAWN BY	DATE	SCALE	SHEET	JOB NO.
EJC	6/16/2015	AS NOTED	1 OF 3	0061-08

SPW 7/15/2015

3302013P

PROJECT DESCRIPTION

TRI-COUNTY ENGINEERING, LLC (TCE), ON BEHALF OF XTO ENERGY, INC., PREPARED THIS SEDIMENT CONTROL PLAN FOR THE JACKSON S-8 WELL PLUG PROJECT. THE PROJECT IS LOCATED APPROXIMATELY 4 MILES NORTHWEST OF LUMBERPORT IN THE SARDIS DISTRICT OF HARRISON COUNTY, WEST VIRGINIA.

THE PROPOSED JACKSON S-8 WELL PLUG PROJECT INVOLVES THE PLUGGING AND ABANDONMENT OF THE JACKSON S-8 SHALLOW GAS WELL. THE WELLHEAD, CASING, AND PRODUCTION EQUIPMENT WILL BE REMOVED. ONCE CEMENT PLUGS ARE PLACED WITHIN THE BOREHOLE, THE WELL PAD AREA WILL BE RECLAIMED AND GRADED TO BE CONSISTENT WITH THE GENERAL CONTOUR OF THE IMMEDIATE SURROUNDING LAND. THE SITE WILL BE SEEDED, AS REQUIRED, WITH A MIX APPROVED BY WEST VIRGINIA DEPARTMENT OF ENVIRONMENTAL PROTECTION (WVDEP). THE PROJECT CONSISTS OF AN ACCESS ROAD APPROXIMATELY 12 FEET WIDE AND 3,120 FEET LONG, AND A WORKSPACE APPROXIMATELY 20,000 SQUARE FEET (0.5 ACRES). THE STUDY AREA FOR THE PROJECT WAS 121,357 SQUARE FEET (2.8 ACRES).

STANDARD EROSION AND SEDIMENTATION CONTROL MEASURES AND NOTES

THE CONTRACTOR SHALL USE WEST VIRGINIA EROSION AND SEDIMENT CONTROL FIELD MANUAL.

BEST MANAGEMENT PRACTICES WILL BE USED DURING CONSTRUCTION TO HELP MINIMIZE SEDIMENTATION TO ANY STREAMS AND/OR WETLANDS AND TO KEEP MUD, DIRT, AND DEBRIS OFF THE PUBLIC ROADS THAT COULD BE DEPOSITED FROM THE EQUIPMENT USED FOR CONSTRUCTION OF THE PROJECT.

EROSION AND SEDIMENTATION CONTROL MEASURES TO BE USED FOR THIS PROJECT ARE COMPOST FILTER SOCKS, STABILIZED CONSTRUCTION ENTRANCE, AND TIMBER MAT BRIDGES FOR STREAM AND WETLAND CROSSINGS (WHEN APPLICABLE).

IF PROJECT LIMITS CHANGE FOR NEEDS OF CONSTRUCTION, AND ADDITIONAL WATERBODIES AND/OR WETLANDS ARE TO BE CROSSED OR IMPACTED, IT IS THE CONTRACTOR'S RESPONSIBILITY TO ACQUIRE THE NECESSARY PERMITS PRIOR TO IMPACTING THOSE FEATURES.

IF OTHER ACCESSES ARE NEEDED OR BETTER ROUTES ARE DETERMINED, OBTAIN THE NECESSARY PERMITS PRIOR TO INITIATING WORK FOR THE NEW ROUTES. PROVIDE RECORD MARKUPS ON THE ON-SITE SCP DRAWINGS TO INCLUDE THE LOCATION OF THE ACCESS ROADS AND THE CONTROL MEASURES, SUCH AS STABILIZED CONSTRUCTION ENTRANCES, TO BE USED.

VEGETATIVE PRACTICES – TEMPORARY AND PERMANENT

PERMANENT VEGETATIVE STABILIZATION:
DISTURBED AREAS WILL RECEIVE TOPSOIL AND PERMANENT VEGETATIVE STABILIZATION, DEFINED AS A UNIFORM 70% PERENNIAL VEGETATIVE COVER. TILL SOIL TO A DEPTH OF 2". REMOVE ALL OBJECTS 2" OR LARGER. THESE AREAS WILL BE PERMANENTLY STABILIZED IN ACCORDANCE WITH THE SEEDING SPECIFICATIONS OF THIS PLAN.

TEMPORARY VEGETATIVE PRACTICES (INTERIM STABILIZATION):
SLOPE AREAS, SOIL STOCKPILES, OR EMBANKMENTS THAT WILL SIT IDLE DUE TO UNFORESEEN CIRCUMSTANCES DURING OPERATIONS OR THAT WILL REMAIN IN PLACE FOR MORE THAN TWO WEEKS SHALL RECEIVE TEMPORARY SEEDING. THESE AREAS WILL BE TEMPORARILY STABILIZED IN ACCORDANCE WITH THE SEEDING TABLES OF THIS PLAN.

THE PLANS AND SPECIFICATIONS FOR INSTALLING TOPSOIL SHALL BE IN KEEPING WITH THIS STANDARD AND SHALL DESCRIBE THE REQUIREMENTS FOR APPLYING THE PRACTICE TO ACHIEVE ITS INTENDED PURPOSE. AT A MINIMUM INCLUDE THE FOLLOWING ITEMS:

1. TOPSOIL SOURCE;
2. STOCKPILE LOCATION AND METHOD OF STABILIZATION PRIOR TO USE;
3. TOPSOIL/SUBSOIL BONDING PROCEDURES;
4. SITE PREPARATION PLANS AND METHODS OF APPLICATION, DISTRIBUTION AND COMPACTION.

SITE PREPARATION– BEFORE SPREADING TOPSOIL ASSURE THAT ALL NECESSARY SEDIMENT CONTROL PRACTICES, SUCH AS DIVERSIONS AND SEDIMENT BARRIERS ARE IN PLACE AND FUNCTIONING PROPERLY. THESE PRACTICES MUST BE MAINTAINED UNTIL THE SITE IS PERMANENTLY STABILIZED.

GRADING– MAINTAIN GRADES ON THE AREAS TO BE TOPSOILED ACCORDING TO THE APPROVED PLAN AND DO NOT ALTER THEM BY ADDING TOPSOIL.

LIMING OF SUBSOIL– WHERE THE PH OF THE EXISTING SUBSOIL IS 6.0 OR LESS, OR THE SOIL IS COMPOSED OF HEAVY CLAYS, INCORPORATE AGRICULTURAL LIMESTONE IN AMOUNTS RECOMMENDED BY SOIL TESTS OR SPECIFIED FOR THE SEEDING MIXTURE TO BE USED. INCORPORATE LIME TO A DEPTH OF AT LEAST 2 INCHES BY DISKING.

ROUGHENING– IMMEDIATELY PRIOR TO SPREADING THE TOPSOIL, LOOSEN THE SUBGRADE BY DISKING OR SCARIFYING TO A DEPTH OF AT LEAST 4 INCHES, TO ENSURE BONDING OF THE TOPSOIL AND SUBSOIL. IF NO AMENDMENTS HAVE BEEN INCORPORATED, LOOSEN THE SOIL TO A DEPTH OF AT LEAST 6 INCHES BEFORE SPREADING THE TOPSOIL.

SPREADING TOPSOIL– UNIFORMLY DISTRIBUTE TOPSOIL TO A MINIMUM COMPACTED DEPTH OF 2 INCHES ON 3:1 SLOPES AND 4 INCHES ON FLATTER SLOPES. TOPSOIL SHALL NOT BE SPREAD WHILE IT IS FROZEN OR SATURATED OR WHEN THE SUBSOIL IS FROZEN OR SATURATED. IRREGULARITIES IN THE SURFACE THAT RESULT FROM TOPSOILING OR OTHER OPERATIONS SHALL BE CORRECTED TO PREVENT THE FORMATION OF DEPRESSIONS OR PONDING OF WATER. COMPACT THE TOPSOIL ENOUGH TO ENSURE GOOD CONTACT WITH THE UNDERLYING SOIL, BUT AVOID EXCESSIVE COMPACTION, AS IT INCREASES RUNOFF AND INHIBITS SEED GERMINATION AND SEEDLING GROWTH. LIGHT PACKING WITH A ROLLER IS RECOMMENDED WHERE HIGH-MAINTENANCE TURF IS TO BE ESTABLISHED. IN AREAS THAT ARE NOT GOING TO BE MOWED, THE SURFACE CAN BE LEFT ROUGH.
MAINTENANCE– AFTER TOPSOIL APPLICATION, FOLLOW PROCEDURES FOR SEEDBED PREPARATION. TAKE CARE TO AVOID EXCESSIVE MIXING OF TOPSOIL INTO THE SUBSOIL. PERMANENTLY STABILIZE THE SITE FOLLOWING APPROPRIATE PRACTICE STANDARDS AS QUICKLY AS PRACTICABLE. PERIODICALLY INSPECT THE SITE UNTIL PERMANENT STABILIZATION IS ACHIEVED. MAKE NECESSARY REPAIRS TO ERODED AREAS OR AREAS OF LIGHT VEGETATIVE COVER. ESTABLISH A VEGETATIVE COVER IN THE AREAS THAT WILL ADEQUATELY PREVENT RILLING.

SEEDBED PREPARATION– TO CONTROL EROSION ON BARE SOIL SURFACES, PLANTS MUST BE ABLE TO GERMINATE AND GROW. SEEDBED PREPARATION IS ESSENTIAL. IF THE AREA HAS BEEN RECENTLY LOOSENED OR DISTURBED, NO FURTHER ROUGHENING IS REQUIRED. WHEN THE AREA IS COMPACTED, CRUSTED, OR HARDENED, THE SOIL SURFACE MUST BE LOOSENED BY DISKING, RAKING, HARROWING, OR OTHER ACCEPTABLE MEANS (SEE SURFACE ROUGHENING SECTION).

SEEDING– SEED SHALL BE EVENLY APPLIED WITH A BROADCAST SEEDER, DRILL, CULTIPACKER SEEDER OR HYDROSEEDER. SMALL GRAINS SHALL BE PLANTED NO MORE THAN 1.5 INCHES DEEP. SMALL SEEDS, SUCH AS ANNUAL RYE, SHALL BE PLANTED NO MORE THAN A QUARTER INCH DEEP. OTHER GRASSES AND LEGUMES SHALL BE PLANTED NO MORE THAN A HALF INCH DEEP.
MULCHING– TEMPORARY SEEDING, CONDUCTED IN FALL FOR WINTER COVER AND DURING HOT AND DRY SUMMER MONTHS, SHALL BE MULCHED WITH STRAW OR HAY ACCORDING TO THE STANDARD FOR MULCHING. HYDROMULCHES (FIBER MULCH) MAY NOT PROVIDE ADEQUATE TEMPERATURE AND MOISTURE CONTROL.

BASIC SEDIMENT CONTROL PLAN ELEMENTS

OBTAIN ALL PERMITS AND APPROVALS PRIOR TO CONSTRUCTION.

IF CONSTRUCTION LIMITS NEED TO BE EXPANDED BEYOND THE LIMITS OF DISTURBANCE AREA SHOWN ON THE PLANS, A PRE-CONSTRUCTION ENVIRONMENTAL EVALUATION WILL NEED TO BE CONDUCTED. CONTACT THE ENVIRONMENTAL BIOLOGIST TO CONDUCT A REVIEW ON THE NEW AREAS PRIOR TO CONSTRUCTION.

INSTALL THE STABILIZED CONSTRUCTION ENTRANCES AT THE ACCESS ROAD. STABILIZED CONSTRUCTION ENTRANCES MAY BE NEEDED AT THE ACCESS ROAD PENDING ITS USE AT THE TIME OF THIS PROJECT'S CONSTRUCTION.

MARK ALL CLEARING LIMITS AND SENSITIVE AREAS SUCH AS STREAMS, WETLANDS, ETC.

INSTALL ORANGE CONSTRUCTION FENCE NEAR STREAMS, WETLANDS AND STRUCTURES WITHIN THE LIMITS OF DISTURBANCE TO PROVIDE A PHYSICAL BARRIER TO DETER DISTURBANCE BY CONSTRUCTION ACTIVITIES.

ADD GRAVEL TO ACCESS ROAD AS NEEDED, BUT NO GRADING OR IMPACTS TO EXISTING DRAINAGE FEATURES ARE TO BE MODIFIED.

ON A DAILY BASIS, CLEAN THE ROADS THOROUGHLY BY REMOVING TRACKED SEDIMENT BY SHOVELING OR SWEEPING. STREET WASHING TO A WATERCOURSE OR STORM DRAIN SYSTEM IS NOT ALLOWED.

INSTALL COMPOST FILTER SOCK WHERE SHOWN, PARALLEL TO THE SLOPE AND ON THE DOWN-GRADIENT SIDE OF THE LIMITS OF DISTURBANCE TO PREVENT SEDIMENTATION FROM LEAVING THE PROJECT AREA.

CLEAR AND GRUB ALONG THE ROW. PRESERVE NATURAL VEGETATION AS MUCH AS POSSIBLE, WITHOUT SIGNIFICANT INTERFERENCE WITH CONSTRUCTION ACTIVITIES.

USE TIMBER MAT BRIDGES TO CROSS WATERBODIES AND WET AREAS, AS NEEDED.

RE-ESTABLISH THE GRADE TO THE PRE-CONSTRUCTION CONDITIONS.

RE-STABILIZE DISTURBED SOILS WITHIN 7 DAYS BY PLACING TEMPORARY SEEDING IF NOT FINAL GRADED, AND PERMANENT SEEDING WITH A NURSE CROP IF FINAL GRADED.

MULCH AND FERTILIZE AS STATED IN THIS PLAN.

PLACE ROLLED EROSION CONTROL PRODUCTS (RECP), MATS AND BLANKETS ON TOP OF SEEDED AREAS, ON STEEP SLOPES WHERE SEEDING MAY BE DISPLACED BY RUNOFF. TYPICALLY, SLOPES GREATER THAN 3H:1V NEED TO HAVE AN EROSION CONTROL MAT OR BLANKET PLACE OVER THE SEEDED AREAS. SEED AND PLACE RECP ON THE STEEP SLOPES ADJACENT TO ANY AND ALL STREAMS IMMEDIATELY (WITHIN 7 DAYS) AFTER THE WELL PLUG IS REMOVED.

MAINTAIN ALL BEST MANAGEMENT PRACTICES (BMPS) AS NEEDED TO ASSURE CONTINUED PERFORMANCE OF THEIR INTENDED FUNCTION.

ALL BMPS SHALL BE INSPECTED AT LEAST ONCE EVERY SEVEN CALENDAR DAYS AND WITHIN 24 HOURS AFTER ANY STORM EVENT GREATER THAN 0.5 INCHES PER 24 HOUR PERIOD. ANY REQUIRED REPAIRS OR MAINTENANCE SHOULD BE MADE IMMEDIATELY. THIS INCLUDES THE REMOVAL OF SEDIMENT THAT IS OVER HALF THE HEIGHT OF THE COMPOST FILTER SOCK (1 DAY PER WEEK OR AS STORM EVENTS REQUIRES).

TEMPORARY BMPS SHOULD BE REMOVED WITHIN 30 DAYS AFTER FINAL SITE STABILIZATION IS ACHIEVED OR AFTER THE TEMPORARY BMPS ARE NO LONGER NEEDED. TRAPPED SEDIMENT SHALL BE REMOVED OR STABILIZED ON SITE. DISTURBED SOIL RESULTING FROM REMOVAL OF BMPS OR VEGETATION SHALL BE PERMANENTLY STABILIZED. FINAL STABILIZATION MEANS THAT ALL SOIL-DISTURBING ACTIVITIES ARE COMPLETED, AND THAT EITHER A PERMANENT VEGETATIVE COVER OF THE TOTAL VEGETATED AREA WITH A DENSITY OF 70% OR GREATER HAS BEEN ESTABLISHED OR THAT THE SURFACE HAS BEEN STABILIZED BY HARD COVER SUCH AS PAVEMENT OR BUILDINGS (WHEN APPLICABLE).

NO NEW PERMANENT CUT OR FILL SLOPES ARE TO REMAIN ON-SITE. GRADING SHOULD BE DONE SUCH THAT POST-CONSTRUCTION CONTOURS SHOULD CLOSELY MATCH APPROXIMATE ORIGINAL CONTOURS AFTER CONSTRUCTION IS COMPLETE. ALL AREAS IN THE LOD THAT WERE VEGETATED IN THE EXISTING CONDITION ARE TO BE VEGETATED AFTER CONSTRUCTION.

MANAGING THE PROJECT

THIS SEDIMENT CONTROL PLAN (SCP) IS TO REMAIN ON-SITE AT ALL TIMES DURING CONSTRUCTION. THE SCP SHALL BE MODIFIED WHENEVER THERE IS SIGNIFICANT CHANGE IN THE DESIGN, CONSTRUCTION, OPERATION OR MAINTENANCE OF ANY BMP.

CLEARING AND GRUBBING ACTIVITIES SHOULD TAKE INTO CONSIDERATION MINIMIZING REMOVAL OF TREES AND DISTURBANCE AND COMPACTION OF NATIVE SOILS. ANY AREAS THAT REQUIRE PRESERVATION OF CRITICAL OR SENSITIVE AREAS AND/OR REQUIRE BUFFERS SHALL BE DELINEATED ON BOTH THE PLANS AND THE SITE.

ALL BMPS SHALL BE INSPECTED, MAINTAINED AND REPAIRED AS NEEDED TO ASSURE CONTINUED PERFORMANCE OF THEIR INTENDED USE. IT IS THE CONTRACTOR'S RESPONSIBILITY TO ENSURE SEDIMENTATION AND EROSION IS BEING CONTROLLED ON-SITE, AND IS NOT IMPOSING ON ADJACENT PROPERTIES. BMPS, OTHER THAN STATED IN THIS PLAN, MAY NEED TO BE IMPLEMENTED.

SPILLS OR DISCHARGE OF POLLUTANTS ARE TO BE REPORTED WITHIN 24-HOURS TO THE APPROPRIATE AGENCIES.

WASTE MATERIALS AND DISPOSAL:

ALL POLLUTANTS, INCLUDING WASTE MATERIALS, SHOULD BE HANDLED AND DISPOSED OF IN A MANNER THAT DOES NOT CAUSE CONTAMINATION OF SURFACE WATER. WOODY DEBRIS MAY BE CHOPPED AND SPREAD ON-SITE AS APPROVED BY THE LANDOWNER.

COVER, CONTAINMENT, AND PROTECTION FROM VANDALISM SHALL BE PROVIDED FOR ALL CHEMICALS, LIQUID PRODUCTS AND NON-INERT WASTES PRESENT ON THE SITE.

MAINTENANCE AND REPAIR OF HEAVY EQUIPMENT AND VEHICLES INVOLVING OIL CHANGES, HYDRAULIC SYSTEM DRAIN DOWN, SOLVENT AND DE-GREASING CLEANING OPERATIONS, FUEL TANK DRAIN DOWN AND REMOVAL, AND OTHER ACTIVITIES WHICH MAY RESULT IN DISCHARGE OR SPILLAGE OF POLLUTANTS TO THE GROUND OR INTO THE SURFACE WATER RUNOFF MUST BE CONDUCTED USING SPILL PREVENTION MEASURES, SUCH AS DRIP PANS. CONTAMINATED SURFACES SHALL BE CLEANED IMMEDIATELY FOLLOWING ANY DISCHARGE OR SPILL INCIDENT. PLACE PLASTIC BENEATH THE EQUIPMENT WHEN EMERGENCY REPAIRS ARE TO BE PERFORMED ON-SITE. IF RAINING, PLACE PLASTIC OVER THE VEHICLE.

GENERAL NOTES REGARDING RECLAMATION:

THE GENERAL CONTRACTOR SHALL NOTIFY ALL UTILITY COMPANIES INVOLVED IN THE SITE NO MORE THAN TEN DAYS AND NO LESS THAN THREE DAYS IN ADVANCE OF EXCAVATION EXCLUDING SATURDAY, SUNDAY, AND FEDERAL OR STATE HOLIDAYS. CONTACT MISS UTILITY OF WEST VIRGINIA AT 1-800-245-4848.

TRAFFIC SHALL BE MAINTAINED ON ALL ADJOINING STREETS AND DRIVES AT ALL TIMES IN ACCORDANCE WITH WV DOT'S REQUIREMENTS.

DISTURBED AREAS CREATED DUE TO WELL PLUG REMOVAL, SHALL BE RECLAIMED, MULCHED AND SEEDED, TO REDUCE EROSION AND SEDIMENTATION.

API NUMBERS: API IDENTIFICATION NUMBERS SHALL BE DISPLAYED AT THE WELL, IN ACCORDANCE WITH STATE REQUIREMENTS.

LANDOWNERS SHALL BE GIVEN ADEQUATE NOTICE THAT CERTAIN SPECIFIED ACTIVITIES WILL BE OCCURRING ON THEIR PROPERTY.

PERMANENT STABILIZATION:

SPECIES:	KENTUCKY BLUEGRASS / REDTOP / BIRDSFOOT TREFOIL
% PURE LIVE SEED:	95%
APPLICATION RATE:	20 LBS/ACRE, 5 LBS/ACRE, AND 10 LBS/ACRE, RESPECTIVELY
FERTILIZER TYPE:	COMMERCIAL FERTILIZER 10-20-20
FERTILIZER APPL. RATE:	COMMERCIAL – 1000 LBS/ACRE
LIMING RATE:	3 TONS/ACRE
MULCH TYPE:	HAY & STRAW
MULCHING RATE:	3 TONS/ACRE
ANCHOR MATERIAL:	RECYCLED CELLULOSE FIBER/WOOD FIBER MIXTURE
ANCHORING METHOD:	HYDRAULIC SEEDING EQUIPMENT
RATE OF ANCHOR MATERIAL APPLICATION:	310 LBS/1000 SQ. YD
SEEDING SEASON DATES:	YEAR ROUND

TEMPORARY STABILIZATION:

SPECIES:	ANNUAL RYEGRASS
% PURE LIVE SEED:	95%
APPLICATION RATE:	40 LBS/ACRE
FERTILIZER TYPE:	COMMERCIAL FERTILIZER 10-10-10
FERTILIZER APPL. RATE:	COMMERCIAL – 1060 LBS/ACRE
LIMING RATE:	3 TONS/ACRE
MULCH TYPE:	HAY & STRAW
MULCHING RATE:	3 TONS/ACRE

ESTIMATED QUANTITIES

	UNITS	ESTIM. QUANTITY	BID QUANTITY	UNIT PRICE	TOTAL COST
EROSION & SEDIMENT CONTROL					
STONE CONSTRUCTION ENTRANCE	SF	600			
12" COMPOST FILTER SOCK	LF	269			
PERMANENT SEEDING	SY	6380			
TIMBER MAT BRIDGE	EA	4*			

* SEE PLAN DRAWING FOR TIMBER MAT DIMENSIONS

REVISIONS

NO.	DESCRIPTION	DATE	BY
1	-	-	-

PREPARED FOR:
XTO ENERGY
810 HOUSTON STREET
FORT WORTH, TX 76102

TRI-COUNTY ENGINEERING, LLC
An ENERCON Company
318 Pantorowski Road
Hunker, PA 15639
Voice: (724) 635-0210 Fax: (724) 635-0670
www.tricountyeng.com

Excellence-Every project. Every day.

SEDIMENT CONTROL PLAN NARRATIVE

JACKSON S-8 WELL PLUG

SARDIS DISTRICT, HARRISON COUNTY, WV

DRAWN BY:	EJC		
DATE:	6/18/2015	SHEET	2 OF 3
SCALE:	AS NOTED	FILE NO.	0061-08

3302013P

BAILEY OR TIMBER MAT BRIDGE FOR WETLAND CROSSING

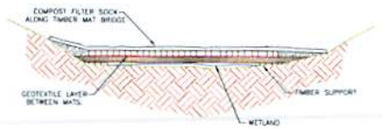

NOTE
1. REMOVE DIRT FROM BRIDGE DECK AND PLACE IN SPOIL CONTAINMENT AREA.
2. BRIDGES SHOULD BE SECURELY ANCHORED AT ONLY ONE END USING STEEL CABLE OR CHAIN. ANCHORING AT ONLY ONE END WILL PREVENT CHANNEL OBSTRUCTION IN THE EVENT THAT FLOODWATERS FLOAT THE BRIDGE. ACCEPTABLE ANCHORS ARE LARGE TREES, LARGE BOULDERS, OR DRIVEN STEEL ANCHORS. ANCHORS SHALL BE SUFFICIENT TO PREVENT THE BRIDGE FROM FLOATING DOWNSTREAM AND POSSIBLY CAUSING AN OBSTRUCTION TO THE FLOW.
3. ALLOWS FOR MINIMAL WETLAND IMPACT DURING CONSTRUCTION AND QUICK RESTORATION TO PRE-CONSTRUCTION CONDITIONS.
4. USE WETLAND MATS FROM PALMERTON GROUP, MABEY INC., OR APPROVED EQUIVALENT

STABILIZED CONSTRUCTION ENTRANCE

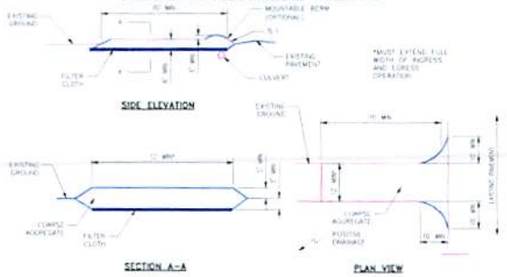

INSTALLATION
1. USE 2"-4" INCH STONE FOR LOW VOLUME ENTRANCES. LARGER STONE (4"-6" INCH) FOR HEAVY USE OR MATERIAL DELIVERY ENTRANCES.
2. LENGTH IS AS REQUIRED, BUT NOT LESS THAN 50 FEET (EXCEPT ON A SINGLE RESIDENCE LOT WHERE A 30-FOOT MINIMUM LENGTH WOULD APPLY).
3. THICKNESS SHOULD BE NOT LESS THAN 6 INCHES.
4. THE WIDTH SHALL BE A MINIMUM OF 10 FEET, BUT NOT LESS THAN THE FULL WIDTH AT POINTS WHERE INGRESS OR EGRESS OCCURS.
5. GEOTEXTILE FABRIC SHALL BE PLACED OVER THE ENTIRE AREA PRIOR TO THE PLACING OF STONE.
6. ALL SURFACE WATER FLOWING OR DIVERTED TOWARD CONSTRUCTION ENTRANCES SHALL BE PIPED ACROSS THE ENTRANCE IF A CULVERT IS IMPRACTICAL A MOUNTABLE BERM WITH 5:1 SLOPES SHALL BE USED.
7. IF NECESSARY, WHEELS MUST BE CLEANED TO REMOVE SEDIMENT PRIOR TO ENTRANCE ONTO PUBLIC RIGHTS-OF-WAY. WASHING IS REQUIRED, IT SHALL BE DONE ON AN AREA STABILIZED WITH STONE AND WHICH DRAINS INTO APPROVED SEDIMENT TRAPPING DEVICE. IF THE STREET IS WASHED, PRECAUTIONS MUST BE TAKEN TO PREVENT MUDDY WATER FROM RUNNING INTO WATERWAYS OR STORM SEWERS.
8. INSPECTION AND NEEDED MAINTENANCE SHALL BE PROVIDED DAILY BUT AT A MINIMUM EVERY SEVEN DAYS AND AFTER EVERY RAIN OF 0.5 INCH OF GREATER.

MAINTENANCE
1. THE ENTRANCE SHALL BE MAINTAINED IN A CONDITION THAT WILL PREVENT TRACKING OR FLOWING OF SEDIMENT ONTO PUBLIC RIGHTS-OF-WAY. THIS MAY REQUIRE PERIODIC TOP DRESSING WITH ADDITIONAL STONE AS CONDITIONS DEMAND AND REPAIR AND/OR CLEANOUT OF ANY MEASURES USED TO TRAP SEDIMENT. ALL SEDIMENT SPILLED, DROPPED, WASHED OR TRACKED ONTO PUBLIC RIGHTS-OF-WAY MUST BE REMOVED IMMEDIATELY.
2. WHEELS ON ALL VEHICLES SHALL BE CLEANED TO REMOVE SEDIMENT PRIOR TO ENTRANCE ONTO PUBLIC RIGHTS-OF-WAY. IF WASHING IS REQUIRED, IT SHALL BE DONE ON AN AREA STABILIZED WITH STONE AND WHICH DRAINS INTO APPROVED SEDIMENT TRAPPING DEVICE. IF THE STREET IS WASHED, PRECAUTIONS MUST BE TAKEN TO PREVENT MUDDY WATER FROM RUNNING INTO WATERWAYS OR STORM SEWERS.
3. INSPECTION AND NEEDED MAINTENANCE SHALL BE PROVIDED DAILY BUT AT A MINIMUM EVERY SEVEN DAYS AND AFTER EVERY RAIN OF 0.5 INCH OF GREATER

GRAVEL ROAD RESTORATION

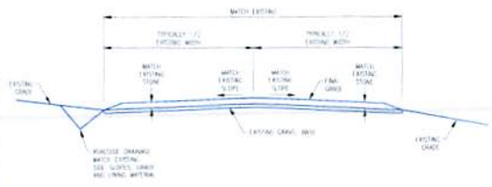

NOTES:
1. PRIOR TO STONE PLACEMENT, REGRADE CRITICAL ROADWAY INTO "CROWNED" OR "SLOPE TO DITCH" CONFIGURATION TO MATCH EXISTING CONDITIONS. REMOVE RUTS, AND COMPACT SOFT SPOTS PRIOR TO STONE PLACEMENT. ALL CUT/FILL SLOPES SHALL BE NO GREATER THAN 2H:1V.
2. PLACE SAME SIZE STONE AS PRE-CONSTRUCTION CONDITIONS OR AS AGREED UPON WITH THE OWNER OF THE ROAD.

ACCESS ROAD/LOW VOLUME DRIVEWAY

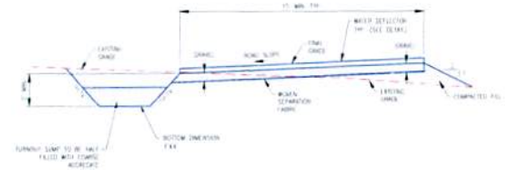

INSTALLATION
1. ROADWAY SURFACE MAY BE SLOPED TO EITHER SIDE AS TOPOGRAPHY AND CONDITIONS WARRANT.
2. INSTALL WATER DEFLECTOR AS PER DETAIL ON THIS PLAN FOR PROPER DRAINAGE TO RUNWAY SUMP.
3. CONSTRUCT SUMPS TO HAVE A BOTTOM DIMENSION OF 3'x6' WITH A 2 FOOT DEPTH.
4. PLACE COARSE AGGREGATE IN SUMP OR VEGETATE.

MAINTENANCE
1. ACCUMULATED SEDIMENT SHALL BE REMOVED WHEN IT REACHES 1/2 THE HEIGHT OF THE SUMP.
2. INSPECT AT A MINIMUM ONCE EVERY SEVEN CALENDER DAYS AND WITHIN 24 HOURS AFTER ANY STORM EVENT GREATER THAN 0.5 INCHES OF RAIN PER 24 HOUR PERIOD.

COMPOST FILTER SOCK (SEDIMENT BARRIER)

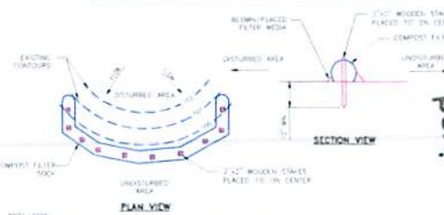

INSTALLATION
1. COMPOST FILTER SOCK SHALL BE PLACED AT EXISTING LEVEL GRADE. BOTH ENDS OF THE SOCK SHALL BE EXTENDED AT LEAST 8' UP SLOPE AT 45 DEGREES TO THE MAIN SOCK ALIGNMENT.
2. TRAFFIC SHALL NOT BE PERMITTED TO CROSS FILTER SOCKS.

MAINTENANCE
1. ACCUMULATED SEDIMENT SHALL BE REMOVED WHEN IT REACHES 1/2 THE ABOVE GROUND HEIGHT OF THE SOCK AND DISPOSED OF BY SPREADING ON GRASS AREAS IN THE ROW OR IN A SPECIAL CONTAINMENT AREA.
2. SOCKS SHALL BE INSPECTED WEEKLY AND AFTER EACH RUNOFF EVENT. DAMAGED SOCKS SHALL BE REPAIRED ACCORDING TO MANUFACTURER'S SPECIFICATIONS OR REPLACED WITHIN 24 HOURS OF INSPECTION.
3. BIODEGRADABLE FILTER SOCK SHALL BE REPLACED AFTER 6 MONTHS. PHOTODEGRADABLE SOCKS AFTER 1 YEAR. POLYPROPYLENE SOCKS SHALL BE REPLACED ACCORDING TO MANUFACTURER'S RECOMMENDATIONS.
4. UPON STABILIZATION OF THE AREA TRIBUTARY TO THE SOCK STAKES SHALL BE REMOVED. THE SOCK MAY BE LEFT IN PLACE AND VEGETATED OR REMOVED. IN THE LATTER CASE, THE MESH SHALL BE CUT OPEN AND THE MULCH SPREAD AS A SOIL SUPPLEMENT.

MATERIALS
1. IN LIEU OF SILT REINFORCED SILT FENCE, USE A MINIMUM 18-INCH DIAMETER COMPOST FILTER SOCK.
2. AT THE END OF ROW DIVERSIONS USE AN 18-INCH DIAMETER COMPOST FILTER SOCK (SEDIMENT BARRIER).
3. IN LIEU OF SUPER SILT FENCE, USE A MINIMUM 24-INCH DIAMETER COMPOST FILTER SOCK.
4. COMPOST SOCK FABRIC MINIMUM SPECIFICATIONS CAN BY EQUAL OR GREATER THAN STATED BELOW

MATERIAL TYPE	2 mil HDPE	5 mil HDPE
MATERIAL CHARACTERISTICS	PHOTODEGRADABLE	PHOTODEGRADABLE
SOCK DIAMETER	18"	24"
MESH OPENING	¾"	¾"
TENSILE STRENGTH	------	29 lbs
ULTRAVIOLET STABILITY (% ORIGINAL STRENGTH (ASTM G-155)	% at 1000 HR	225 AT 1000 HR
MINIMUM FUNCTIONAL LONGEVITY	6 MONTHS	9 MONTHS

1. COMPOST SHALL MEET THE FOLLOWING STANDARDS:

ORGANIC MATTER CONTENT	80% - 100% (DRY WEIGHT BASIS)
ORGANIC PORTION	FIBROUS AND ELONGATED
pH	5.5 - 8.0
MOISTURE CONTENT	35% - 55%
PARTICLE SIZE	98% PASS THROUGH 1" SCREEN
SOLUBLE SALT CONCENTRATION	5.0 dS MAXIMUM

Received
Office of Oil & Gas
JUL 20 2015

REVISIONS			
NO.	DESCRIPTION	DATE	BY
1	-	-	-

PREPARED FOR:
XTO ENERGY
810 HOUSTON STREET
FORT WORTH, TX 76102

TRI-COUNTY ENGINEERING, LLC
An ENERCON Company
319 Pemberville Road
Homer, PA 15748
Voice: (724) 935-0210 Fax: (724) 935-0675
www.tricountyeng.com

Excellence-Every project. Every day.

SEDIMENT CONTROL PLAN DETAILS

JACKSON S-8 WELL PLUG

SARDIS DISTRICT, HARRISON COUNTY, WV

DRAWN BY:	SHEET
JJC	3 OF 3
6/18/2015	DG61-08
SCALE: AS NOTED	

3302013P

SDW 7/15/2015

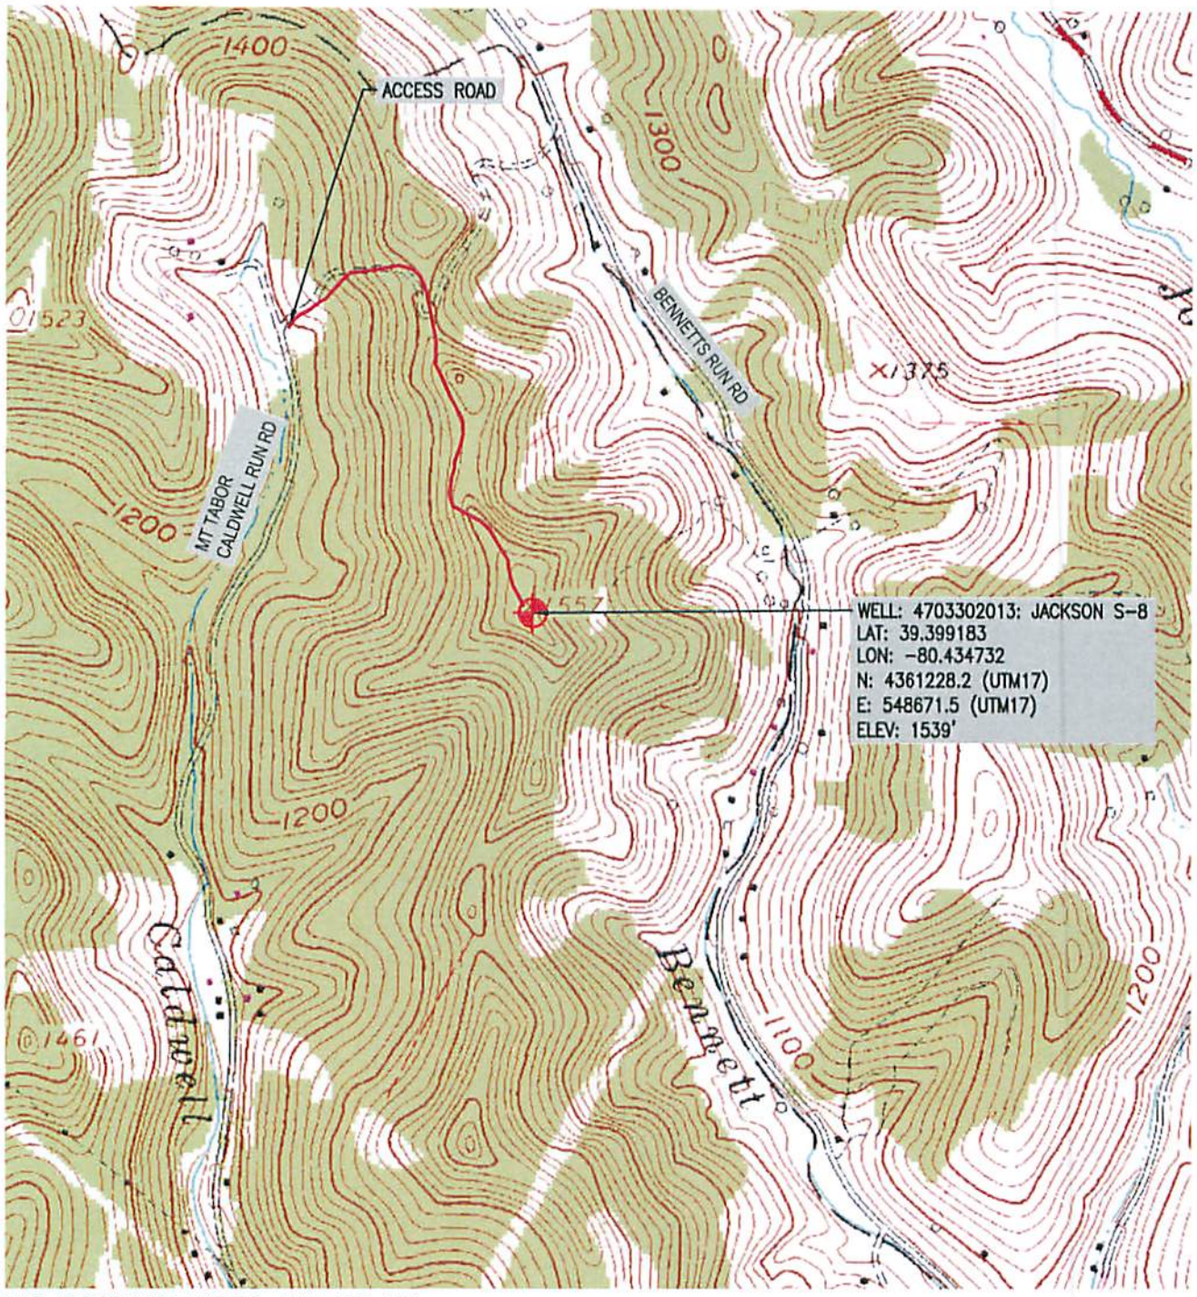

MAP REFERENCE: U.S.G.S. WALLACE, WV

WV NORTH ZONE
SPCS GRID NORTH

XTO ENERGY
810 HOUSTON STREET
FORT WORTH, TX 76102

0' 1000'
SCALE 1" = 1000'

TRI-COUNTY ENGINEERING, LLC
An ENERCON Company
319 Paintersville Road
Hunker, PA 15639
www.tricountyeng.com
Voice: (724) 635-0210
Fax: (724) 635-0676

Excellence-Every project. Every day.

LOCATION MAP

JACKSON S-8 WELL PLUG

DRAWN BY: MRC	SARDIS DISTRICT, HARRISON COUNTY, WEST VIRGINIA
DATE: 7/6/2015	SHEET: 1 OF 1
SCALE: AS NOTED	FILE NO. OG61-08

Received
Office of Oil & Gas
JUL 20 2015

3302013P

WW-7
8-30-06

West Virginia Department of Environmental Protection
Office of Oil and Gas

WELL LOCATION FORM: GPS

API: 47-033-02013 WELL NO.: Jackson S-8

FARM NAME: Rodgers, Edward

RESPONSIBLE PARTY NAME: XTO Energy, Inc.

COUNTY: Harrison DISTRICT: Sardis

QUADRANGLE: Wallace

SURFACE OWNER: Elizabeth Jackson Groninger, Hunter Jackson, Jr., & Edward Rodgers

ROYALTY OWNER: See attached list

UTM GPS NORTHING: 4361228.2

UTM GPS EASTING: 548671.5 GPS ELEVATION: (1538') 469 meters

The Responsible Party named above has chosen to submit GPS coordinates in lieu of preparing a new well location plat for a plugging permit or assigned API number on the above well. The Office of Oil and Gas will not accept GPS coordinates that do not meet the following requirements:

1. Datum: NAD 1983, Zone: 17 North, Coordinate Units: meters, Altitude: height above mean sea level (MSL) – meters.
2. Accuracy to Datum – 3.05 meters
3. Data Collection Method:

Survey grade GPS ____: Post Processed Differential ____

Real-Time Differential ____

Mapping Grade GPS X : Post Processed Differential X

Real-Time Differential ____

4. **Letter size copy of the topography map showing the well location.**

I the undersigned, hereby certify this data is correct to the best of my knowledge and belief and shows all the information required by law and the regulations issued and prescribed by the Office of Oil and Gas.

Signature | Project Manager (Title) | July 6, 2015 (Date)

Received
Office of Oil & Gas
JUL 20 2015