west virginia department of environmental protection

Office of Oil and Gas
601 57th Street SE
Charleston, WV 25304
(304) 926-0450
(304) 926-0452 fax

Earl Ray Tomblin, Governor
Randy C. Huffman, Cabinet Secretary
www.dep.wv.gov

August 26, 2015

WELL WORK PERMIT

Vertical Well

This permit, API Well Number: 47-9502290, issued to BOWYER, DAVID, is evidence of permission granted to perform the specified well work at the location described on the attached pages and located on the attached plat, subject to the provisions of Chapter 22 of the West Virginia Code of 1931, as amended, and all rules and regulations promulgated thereunder, and to all conditions and provisions outlined in the pages attached hereto. Notification shall be given by the operator to the Oil and Gas Inspector at least 24 hours prior to the construction of roads, locations, and/or pits for any permitted work. In addition, the well operator shall notify the same inspector 24 hours before any actual well work is commenced and prior to running and cementing casing. Spills or emergency discharges must be promptly reported by the operator to 1-800-642-3074 and to the Oil and Gas inspector.

Please be advised that form WR-35, Well Operators Report of Well Work is to be submitted to this office within 90 days completion of permitted well work, as should form WR-34 Discharge Monitoring Report within 30 days of discharge of pits, if applicable. Failure to abide by all statutory and regulatory provisions governing all duties and operations hereunder may result in suspension or revocation of this permit and, in addition, may result in civil and/or criminal penalties being imposed upon the operators.

In addition to the applicable requirements of this permit, and the statutes and rules governing oil and gas activity in WV, this permit may contain specific conditions which must be followed. Permit conditions are attached to this cover letter.

Per 35CSR-4-5.2.g this permit will expire in two (2) years from the issue date unless permitted well work is commenced. If there are any questions, please feel free to contact me at (304) 926-0499 ext. 1654.

James Martin
Chief

Operator's Well No: SITKO #1
Farm Name: SITKO, JOSEPH L. JR. & KAREN
API Well Number: 47-9502290
Permit Type: Vertical Well
Date Issued: 08/26/2015

Promoting a healthy environment.

9502290

PERMIT CONDITIONS

West Virginia Code §22-6-11 allows the Office of Oil and Gas to place specific conditions upon this permit. Permit conditions have the same effect as law. Failure to adhere to the specified permit conditions may result in enforcement action.

CONDITIONS

1. If the operator encounters an unanticipated void, or an anticipated void at an unanticipated depth, the operator shall notify the inspector within 24 hours. Modifications to the casing program may be necessary to comply with W. Va. Code §22-6-20, which requires drilling to a minimum depth of thirty feet below the bottom of the void, and installing a minimum of twenty (20) feet of casing. Under no circumstance should the operator drill more than fifty (50) feet below the bottom of the void or install less than twenty (20) feet of casing below the bottom of the void.

2. Pursuant to 35 CSR 4-19.1.a, at the request of the surface owner all water wells or springs within 1000 feet of the proposed well that are actually utilized for human consumption, domestic animals or other general use shall be sampled and analyzed.

3. Pursuant to 35 CSR 4-19.1.c, if the operator is unable to sample and analyze any water well or spring with one thousand (1,000) feet of the permitted well location, the Office of Oil and Gas requires the operator to sample, at a minimum, one water well or spring located between one thousand (1,000) feet and two thousand (2,000) feet of the permitted well location.

4. All pits must be lined with a minimum of 20 mil thickness synthetic liner.

5. In the event of an accident or explosion causing loss of life or serious personal injury in or about the well or while working on the well, the well operator or its contractor shall give notice, stating the particulars of the accident or explosion, to the oil and gas inspector and the Chief within twenty-four (24) hours.

6. During the surface casing and cementing process, in the event cement does not return to the surface, or any other casing string that is permitted to circulate cement to the surface and does not return to the surface, the oil and gas inspector shall be notified within twenty-four (24) hours

7. Well work activities shall not constitute a hazard to the safety of persons.

8. Operator shall provide the Office of Oil & Gas notification of the date that drilling commenced on this well. Such notice shall be provided by sending an email to DEPOOGNotify@wv.gov within 30 days of commencement of drilling.

WW - 2B
(Rev. 8/10)

9502290
CK# 1285
$650.00

STATE OF WEST VIRGINIA
DEPARTMENT OF ENVIRONMENTAL PROTECTION, OFFICE OF OIL AND GAS
WELL WORK PERMIT APPLICATION

1) Well Operator: David Bowyer

308590	Tyler	Ellsworth	Porter Falls
Operator ID	County	District	Quadrangle

2) Operator's Well Number: Sitko #1 3) Elevation: 1090.0

Michael Daff 1/17/15

4) Well Type: (a) Oil x or Gas x

(b) If Gas: Production x / Underground Storage _____

Deep _____ / Shallow x

5) Proposed Target Formation(s): Gordon, Speechly, Benson Proposed Target Depth: 2890', 3890', 5240'

6) Proposed Total Depth: 5,350 Feet Formation at Proposed Total Depth: Lower Devonian

7) Approximate fresh water strata depths: 50'

8) Approximate salt water depths: 1120'

9) Approximate coal seam depths: None noted in offset wells

10) Approximate void depths,(coal, Karst, other): None noted in offset wells

11) Does land contain coal seams tributary to active mine? No

12) Describe proposed well work and fracturing methods in detail (attach additional sheets if needed)

Drill new oil and gas well. Stimulate with nitrogen and/or slick water fracturing methods including approximate 700,000scf nitrogen per stage and/or approximate not to exceed 4,900 barrels water. (Fraq pit not to exceed 5,000Bbls, will supplement with tanks for additional water capacity)

Received
Office of Oil & Gas
JUL 20 2015

13) **CASING AND TUBING PROGRAM**

TYPE	SPECIFICATIONS			FOOTAGE INTERVALS		CEMENT
	Size	Grade	Weight per ft	For Drilling	Left in Well	Fill -up (Cu. Ft.)
Conductor	13-3/8"	H-40	48#	40'	40'	Grout to Surface
Fresh Water	9-5/8"	H-40	29.3#	300'	300'	To Surface
Coal	NA	NA	NA	NA	NA	NA
Intermediate	7"	H-40	20#	2250'	2250'	To Surface
Production	4-1/2"	J-55	10.5#	5300'	5300'	375 SACKS, 3000' Fill up
Tubing	NA	NA	NA	NA	NA	NA
Liners	NA	NA	NA	NA	NA	NA

Received
Office of Oil & Gas
JUL 20 2015

Packers: Kind: NA
Sizes: NA
Depths Set NA

9502290

Feet

Measurement Result

1,614.9 Feet

9502290

WW-2A
(Rev. 6-14)

1). Date: 6/24/15

2.) Operator's Well Number Sitko #1

	State	County	Permit
3.) API Well No.:	47-	095	- 02290

STATE OF WEST VIRGINIA
DEPARTMENT OF ENVIRONMENTAL PROTECTION, OFFICE OF OIL AND GAS
NOTICE AND APPLICATION FOR A WELL WORK PERMIT

4) Surface Owner(s) to be served:
(a) Name Joseph L. Sitko Jr.
Address 315 Airport Dr
Sellersville, PA 18960-3071
(b) Name Karen Sitko
Address Same as Above
(c) Name
Address

5) (a) Coal Operator
Name None of Declaration
Address
(b) Coal Owner(s) with Declaration
Name None of Declaration
Address
Name
Address
(c) Coal Lessee with Declaration
Name None of Declaration
Address

6) Inspector Michael Goff
Address P.O. Box 134
Pullman, WV
Telephone 304-549-9823

MDG 7/17/15

TO THE PERSONS NAMED ABOVE TAKE NOTICE THAT:

___ Included is the lease or leases or other continuing contract or contracts by which I hold the right to extract oil and gas

OR

x Included is the information required by Chapter 22, Article 6, Section 8(d) of the Code of West Virginia (see page 2)

I certify that as required under Chapter 22-6 of the West Virginia Code I have served copies of this notice and application, a location plat, and accompanying documents pages 1 through ___ on the above named parties by:

___ Personal Service (Affidavit attached)
X Certified Mail (Postmarked postal receipt attached)
___ Publication (Notice of Publication attached)

I have read and understand Chapter 22-6 and 35 CSR 4, and I agree to the terms and conditions of any permit issued under this application.

I certify under penalty of law that I have personally examined and am familiar with the information submitted on this application form and all attachments, and that based on my inquiry of those individuals immediately responsible for obtaining the information, I believe that the information is true, accurate and complete.

I am aware that there are significant penalties for submitting false information, including the possibility of fine and imprisonment.

Well Operator David Bowyer
By:
Its: Agent
Address: 12088 Middle Island Road
Alma, WV 26320
Telephone: 304-758-0672
Email: dbowyer6928@gmail.com

Subscribed and sworn before me this 18th day of July, 2015

Sue E. Johnson Notary Public

My Commission Expires 4-4-202

OFFICIAL SEAL
Notary Public, State Of West Virginia
SUE E JOHNSON
411 Fream Street
Pennsboro, WV 26415
My commission expires April 4, 2022

Oil and Gas Privacy Notice

The Office of Oil and Gas processes your personal information, such as name, address and phone number, as a part of our regulatory duties. Your personal information may be disclosed to other State agencies or third parties in the normal course of business or as needed to comply with statutory or regulatory requirements, including Freedom of Information Act requests. Our office will appropriately secure your personal information. If you have any questions about our use of your personal information, please contact DEP's Chief Privacy Officer at depprivacyofficer@wv.gov

7011 0470 0003 6456 9809

U.S. Postal Service™
CERTIFIED MAIL™ RECEIPT
(Domestic Mail Only; No Insurance Coverage Provided)

For delivery information visit our website at www.usps.com®

SELLERSVILLE, PA 18960

OFFICIAL USE

Postage	$3.45
Certified Fee	$2.80
Return Receipt Fee (Endorsement Required)	$0.00
Restricted Delivery Fee (Endorsement Required)	$0.00
Total Postage & Fees	$0.49
	$6.74

0689
04

Postmark Here

07/14/2015

Sent To: Joseph + Karen Sitko
Street, Apt. No.; or PO Box No.: 315 Airport Dr
City, State, ZIP+4: Sellersville, PA 18960

PS Form 3800, August 2006 — See Reverse for Instructions

Received
Office of Oil & Gas
JUL 20 2015

9502290

9502290

WW-2A Coal Waiver

COAL OPERATOR, OWNER, OR LESSEE WAIVER

County Tyler
Operator David Bowyer Operator's Well Number Sitko #1

INSTRUCTIONS TO COAL OPERATOR, OWNER, OR LESSEE

To the coal operator, owner, or lessee named on page WW2-A. You are hereby notified that any objection you wish to make or are required to make by WV Code 22-6-15, 16 or 17, must be filed with the Chief of the Office of Oil and Gas within fifteen (15) days after the receipt of this application by the Office. Mail objections to:

Chief, Office of Oil and Gas
Department of Environmental Protection
601 57th St. SE
Charleston, WV 25304
(304) 926-0499 extension 1654

WAIVER

The undersigned coal operator _____/ owner _____/ lessee _____/ of the coal under this well location has examined this proposed well location. If a mine map exists which covers the area of well location, the well location has been added to the mine map. The undersigned has no objection to the work proposed to be done at this location, provided, the well operator has complied with all applicable requirements of the West Virginia Code and the governing regulations.

FOR EXECUTION BY A NATURAL PERSON

Joseph L. Sitko - a.f.
Karen L. Sitko
Signature Date 8/21/15

FOR EXECUTION BY A CORPORATION, ETC.

Company Name _____
By _____
Its _____ Date _____

Signature Date

*No Coal Operations on this property

RECEIVED
Office of Oil and Gas

AUG 24 2015

WV Department of
Environmental Protection

9502290

WW-2A1
(Rev. 1/11)

Operator's Well Number Sitko #1

INFORMATION SUPPLIED UNDER WEST VIRGINIA CODE
Chapter 22, Article 6, Section 8(d)
IN LIEU OF FILING LEASE(S) AND OTHER CONTINUING CONTRACT(S)

Under the oath required to make the verification on page 1 of this Notice and Application, I depose and say that I am the person who signed the Notice and Application for the Applicant, and that –

(1) the tract of land is the same tract described in this Application, partly or wholly depicted in the accompanying plat, and described in the Construction and Reclamation Plan;

(2) the parties and recordation data (if recorded) for lease(s) or other continuing contract(s) by which the Applicant claims the right to extract, produce or market the oil or gas are as follows:

Grantor, Lessor, etc.	Grantee, Lessee, etc.	Royalty	Book/Page

PLEASE SEE THE ATTACHED LEASE CHAIN OF TITLE

Acknowledgement of Possible Permitting/Approval
In Addition to the Office of Oil and Gas

The permit applicant for the proposed well work addressed in this application hereby acknowledges the possibility of the need for permits and/or approvals from local, state, or federal entities in addition to the DEP, Office of Oil and Gas, including but not limited to the following:

- WV Division of Water and Waste Management
- WV Division of Natural Resources
- WV Division of Highways
- U.S. Army Corps of Engineers
- U.S. Fish and Wildlife Service
- County Floodplain Coordinator

The applicant further acknowledges that any Office of Oil and Gas permit in no way overrides, replaces, or nullifies the need for other permits/approvals that may be necessary and further affirms that all needed permits/approvals should be acquired from the appropriate authority before the ~~proposed~~ activity is initiated.

Received
Office of Oil & Gas
JUL 20 2015

Well Operator: David Bowyer
By: Its: Agent

9502290

DRIVING DIRECTIONS FOR SITKO #1 WELL

From New Martinsville: travel south on 3rd Street. Turn left onto WV-180, follow approximately 7.4 miles. Turn left onto WV-18, follow approximately 4.0 miles. Turn left onto Park Avenue. Turn left onto Gorrell Run Road (WV-34), follow approximately 3.90 miles and turn left on the well road.

Nearest Fire Station: Middlebourne

Received
Office of Oil & Gas
JUL 20 2015

9502290

WW-2B1
(5-12)

Well No. Sitko #1

West Virginia Department of Environmental Protection
Office of Oil and Gas

NOTICE TO SURFACE OWNERS

The well operator named below is preparing to file for a permit from the state to drill a new well. Before a well work permit can be filed with the Chief of the Office of Oil and Gas, the well operator is required to have given notice of the right to request water well or spring analytical testing. This notice shall be given to the owners or occupants of land which have a water well or spring being utilized for human consumption, domestic animals, or other general use and which is located within 1000 feet of the proposed well site.

With this form, the operator is giving you notice of your right to request analytical testing. The operator is required to sample and analyze the water wells or springs of all owners or occupants who request it. Therefore, if you wish to have your water well or spring tested, contact the operator named below.

All sampling shall be completed prior to drilling. Within thirty (30) days of the receipt of such sample analyses the operator shall submit the results to the Chief of the Office of Oil and Gas and to the owners or occupants who may have requested them.

Be advised, you have the right to sample and analyze any water supply at your own expense.

Listed below is the laboratory chosen by operator to perform analysis, and contactor chosen to collect sample.

Certified Laboratory Name: Sturm Environmental Services (304) 623-6549
Sampling Contractor: MSES

Well Operator: David Bowyer
Address: 12088 Middle Island Road
Alma, WV 26320
Telephone: 304-758-0672

FOR OPERATOR'S USE ONLY: Below, or on an attached page, list those persons which were given this notice. Place an asterisk beside the one(s) that contacted you and requested sampling and analyses. If there were no requests made, indicate by underling which one you have selected to sample and analyze. If there are no water wells or springs within 1000 feet of the proposed site, the Chief may require the operator to test wells up to 2000 feet from the proposed site.

If no Water Wells are located within 1,000 feet of wellbore, a water sample shall be taken from from at lease one water source within 2,000 feet of well bore prior to spudding of well.

Surface Owners Contacted:
Joseph L. & Karen Stko Jr.
315 Airport Dr
Sellersville, PA 18960

Received
Office of Oil & Gas
JUL 20 2015

SEE ATTACHED

9502290

David E. Bowyer
1088 Middle Island Road
Alma, WV 26320

WATER WELL REPORT

Project: Sitko #1 Well
District: Ellsworth
County: Tyler
State: WV

The following people may have water supplies within 1,000 feet of the above location: Notifications have been provided to the following landowners located within 1,000 feet of the Sitko #1 well location.

JOSEPH L. JR. & KAREN L. SITKO
TM 16 PAR 22
DB 296 PG 13
81.7 ACRES±
315 AIRPORT DR, SELLERSVILLE, PA 18960

CHARLES E. & GAY I. PYLES
TM 16 PAR 42
DB 379 PG 20
1098 NASH RUN RD, MIDDLEBOURNE, WV 26149

RICHARD D. & CATHY J. PYLES
TM 16 PAR 44
DB 350 PG 804
803 NASH RUN RD, MIDDLEBOURNE, WV 26149

JOSEPH L. & KAREN L. SITKO
TM 16 PAR 23
DB 314 PG 462
315 AIRPORT DR, SELLERSVILLE, PA 18960

BLIZZARD ROGER D & SPENCER RUTH E
TM 15 PAR 30.1
DB 343 PG 427
3135 GORRELLS RUN RD, MIDDLEBOURNE, WV 26149

SOLE DARRELL J
TM 16 PAR 1
DB 335 PG 155
RR 1 BOX 224, MIDDLEBOURNE, WV 26149

9502290

WW-9
(2/15)

API Number 47 - 095 -
Operator's Well No. Sitko #1

STATE OF WEST VIRGINIA
DEPARTMENT OF ENVIRONMENTAL PROTECTION
OFFICE OF OIL AND GAS

FLUIDS/ CUTTINGS DISPOSAL & RECLAMATION PLAN

Operator Name David Bowyer OP Code 308590

Watershed (HUC 10) Gorrell Run Quadrangle Porter Falls

Do you anticipate using more than 5,000 bbls of water to complete the proposed well work? Yes ☐ No ☑

Will a pit be used? Yes ☑ No ☐

If so, please describe anticipated pit waste: Drilling Fluids, Fresh water for dust kill

Will a synthetic liner be used in the pit? Yes ☑ No ☐ If so, what ml.? 20 mil

Proposed Disposal Method For Treated Pit Wastes:

Michael Gaff 7/17/15

- ■ Land Application
- ■ Underground Injection (UIC Permit Number U1C2D0859721)
- _____ Reuse (at API Number _____)
- _____ Off Site Disposal (Supply form WW-9 for disposal location)
- _____ Other (Explain _____)

Will closed loop system be used? If so, describe: No

Drilling medium anticipated for this well (vertical and horizontal)? Air, freshwater, oil based, etc. Air

-If oil based, what type? Synthetic, petroleum, etc. NA

Additives to be used in drilling medium? TD 200 drilling soap (if necessary)

Drill cuttings disposal method? Leave in pit, landfill, removed offsite, etc. Leave in pit

-If left in pit and plan to solidify what medium will be used? (cement, lime, sawdust) Lime / Cement

-Landfill or offsite name/permit number? NA

Permittee shall provide written notice to the Office of Oil and Gas of any load of drill cuttings or associated waste rejected at any West Virginia solid waste facility. The notice shall be provided within 24 hours of rejection and the permittee shall also disclose where it was properly disposed.

I certify that I understand and agree to the terms and conditions of the GENERAL WATER POLLUTION PERMIT issued on August 1, 2005, by the Office of Oil and Gas of the West Virginia Department of Environmental Protection. I understand that the provisions of the permit are enforceable by law. Violations of any term or condition of the general permit and/or other applicable law or regulation can lead to enforcement action.

I certify under penalty of law that I have personally examined and am familiar with the information submitted on this application form and all attachments thereto and that, based on my inquiry of those individuals immediately responsible for obtaining the information, I believe that the information is true, accurate, and complete. I am aware that there are significant penalties for submitting false information, including the possibility of fine or imprisonment.

Company Official Signature _____

Company Official (Typed Name) David Bowyer

Company Official Title Operator

Received
Office of Oil & Gas
JUL 20 2015

Subscribed and sworn before me this 18th day of July, 20 15

Sue E. Johnson Notary Public

My commission expires 4-4-22

OFFICIAL SEAL
Notary Public, State Of West Virginia
SUE E JOHNSON
411 Fream Street
Pennsboro, WV 26415
My Commission Expires April 4, 2022

9502290

Form WW-9

Operator's Well No. Sitko #1

David Bowyer

Proposed Revegetation Treatment: Acres Disturbed Approximately 2 acres Prevegetation pH 5.5

Lime 2 Tons/acre or to correct to pH 6.5

Fertilizer type 10-20-20

Fertilizer amount 500 lbs/acre

Mulch Hay 2.5 Tons/acre

Seed Mixtures

Temporary		Permanent	
Seed Type	lbs/acre	Seed Type	lbs/acre
Annual Rye Grass	40	Orchard Grass	20
		Ladino Clover	10

Attach:
Drawing(s) of road, location, pit and proposed area for land application (unless engineered plans including this info have been provided)

Photocopied section of involved 7.5' topographic sheet.

Plan Approved by: Michael Daff

Comments: Preseed & Mulch any disturbed areas per WVDEP regulations. Maintain & upgrade E-n-S controls as necessary. Contact appropriate state/ Federal agencies for site access.

Title: Oil & Gas Inspector Date: 7/17

Received
Office of Oil & Gas
JUL 20 2015

Field Reviewed? (✓) Yes ( ) No

9502290

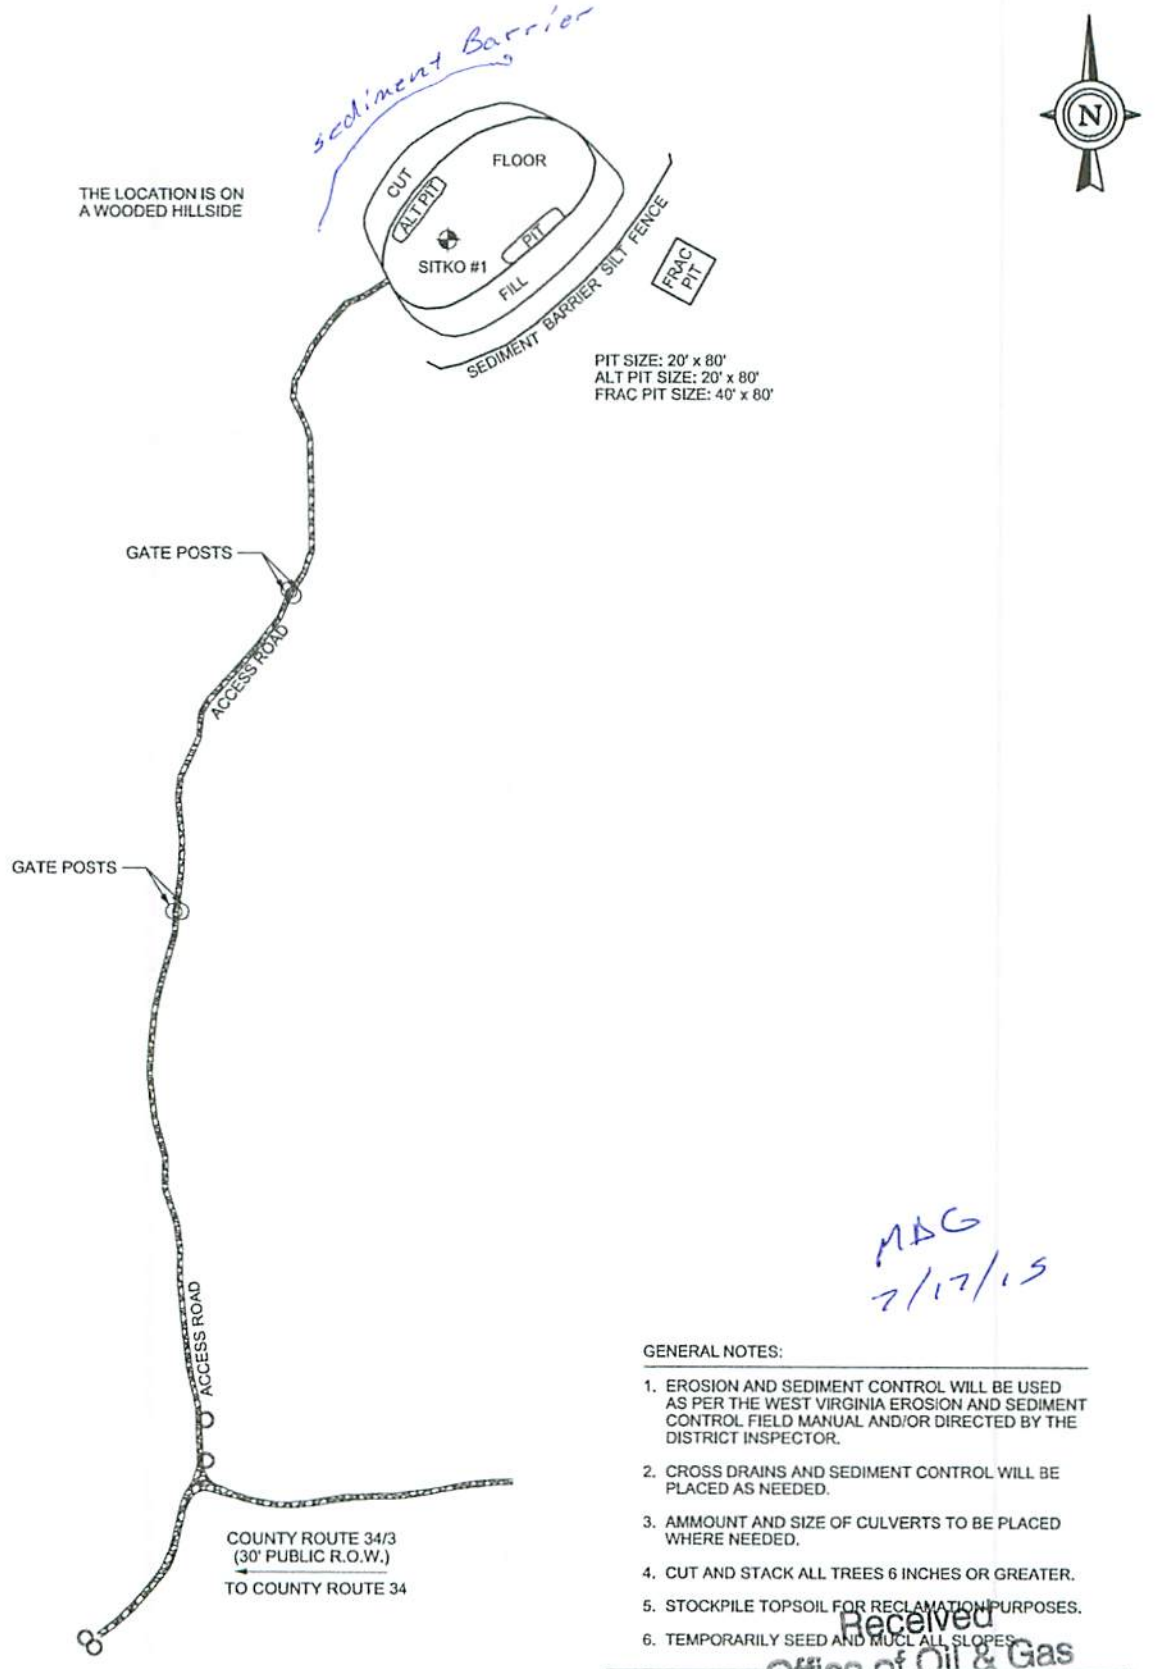

MAG
7/17/15

GENERAL NOTES:

1. EROSION AND SEDIMENT CONTROL WILL BE USED AS PER THE WEST VIRGINIA EROSION AND SEDIMENT CONTROL FIELD MANUAL AND/OR DIRECTED BY THE DISTRICT INSPECTOR.
2. CROSS DRAINS AND SEDIMENT CONTROL WILL BE PLACED AS NEEDED.
3. AMMOUNT AND SIZE OF CULVERTS TO BE PLACED WHERE NEEDED.
4. CUT AND STACK ALL TREES 6 INCHES OR GREATER.
5. STOCKPILE TOPSOIL FOR RECLAMATION PURPOSES.
6. TEMPORARILY SEED AND MUCL ALL SLOPES.

Received
Office of Oil & Gas
JUL 20 2015

WW-9 SITE DIAGRAM
SITKO #1 WELL
TYLER COUNTY, WEST VIRGINIA

NOT TO SCALE

9502290

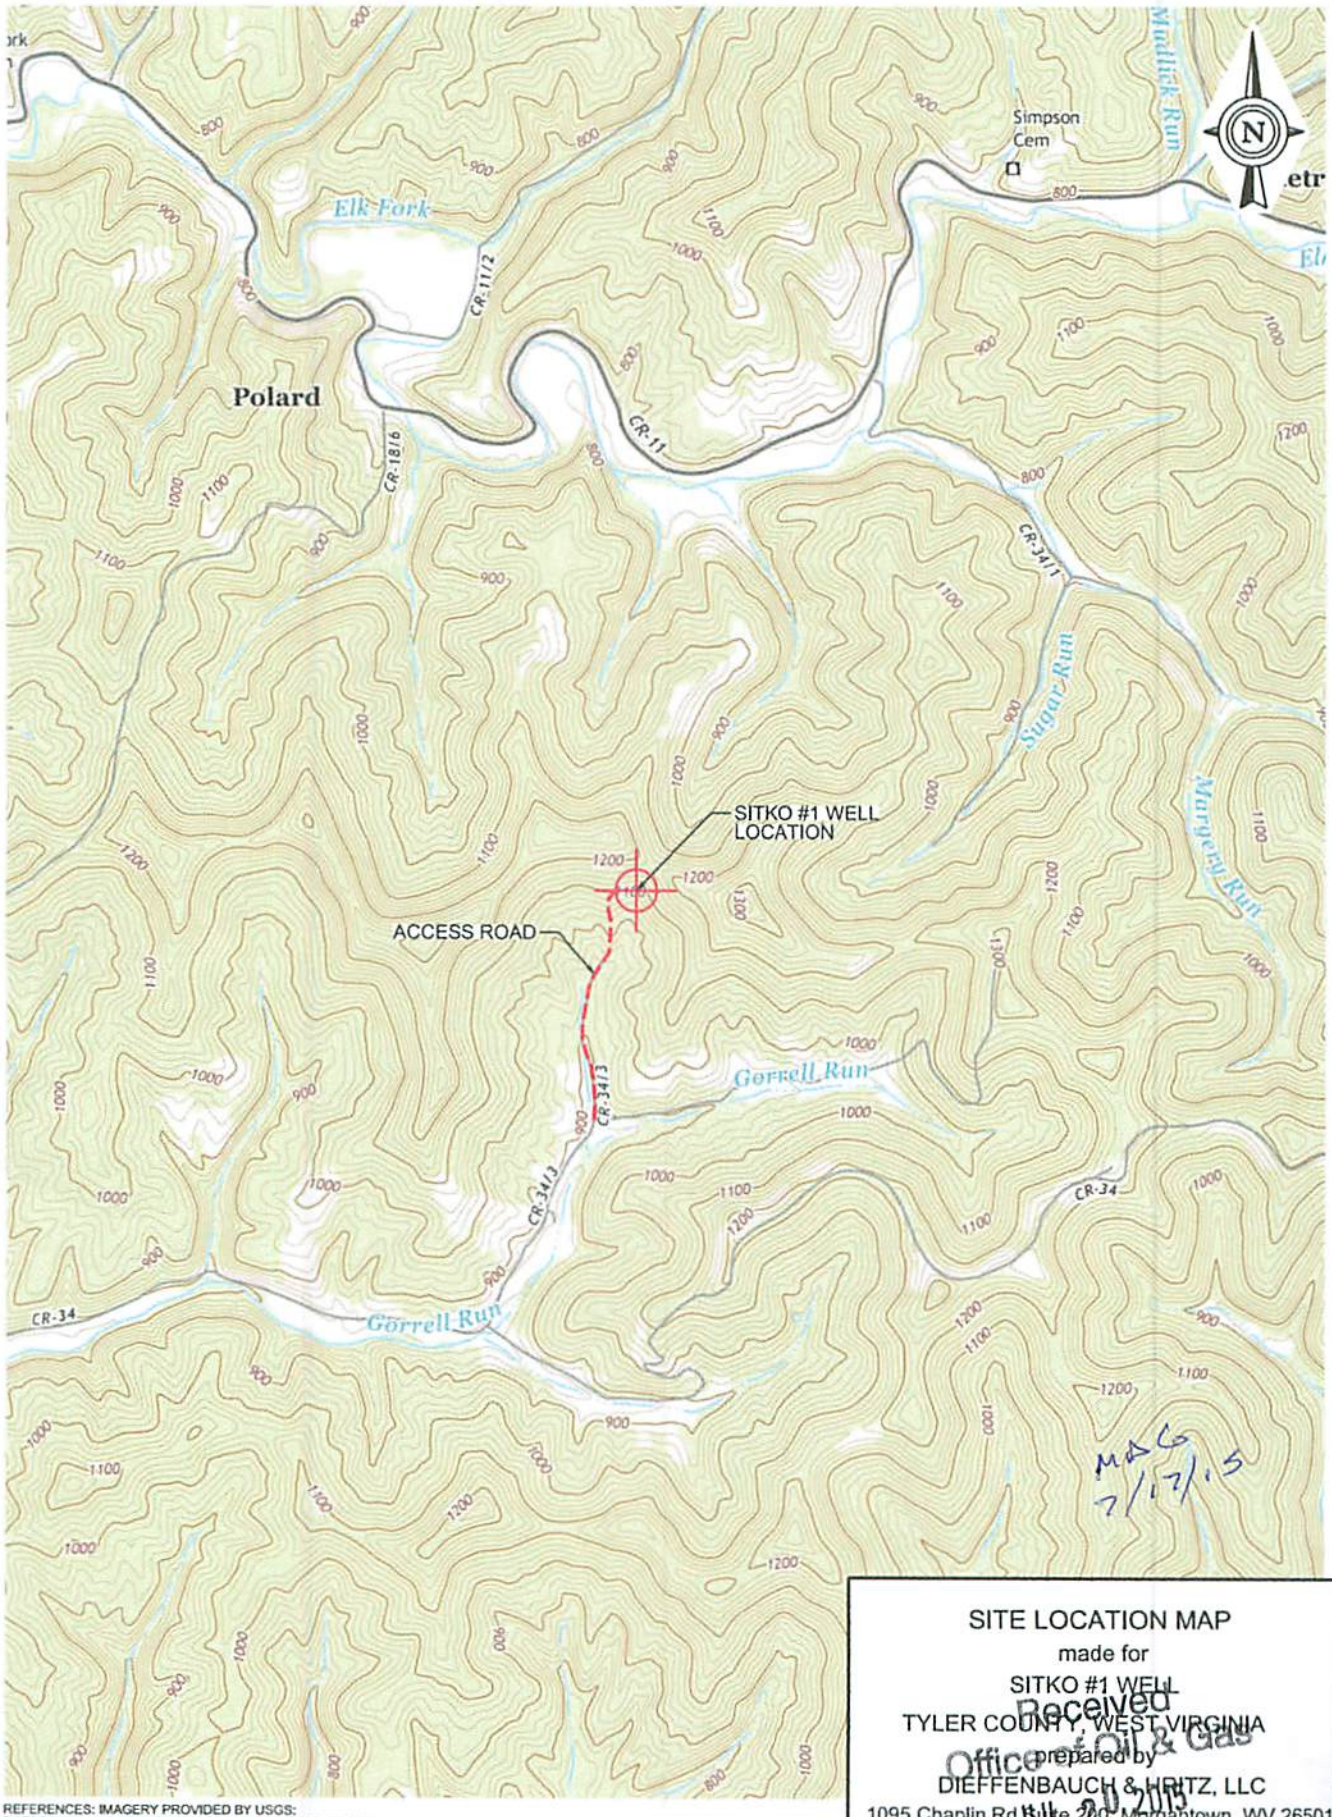

REFERENCES: IMAGERY PROVIDED BY USGS:
PORTER FALLS & SHIRLEY, WV QUADRANGLE; STATE 7.5 MINUTE SERIES

SCALE : 0 2000 ft.

MAG 7/17/15

SITE LOCATION MAP
made for
SITKO #1 WELL
TYLER COUNTY, WEST VIRGINIA
prepared by
DIEFFENBAUCH & HRITZ, LLC
1095 Chaplin Rd Suite 200, Morgantown, WV 26501
Phone: 304-985-5555 Fax: 304-985-5557

Received
Office of Oil & Gas
JUL 20 2015

9502290

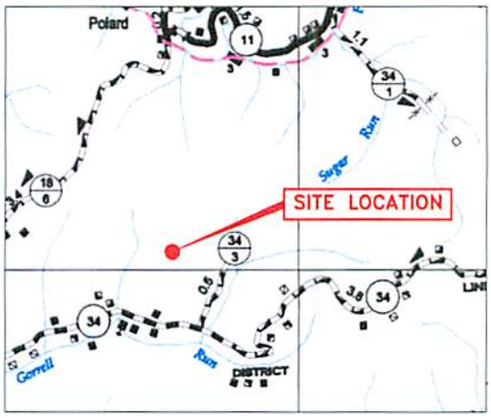

VICINITY MAP
NOT TO SCALE

LATITUDE 39°32'30"

SCALED COOR.:
1,515' WEST
12,445' SOUTH

N

S

LONGITUDE 80°50'00"

JOSEPH L. JR. & KAREN L. SITKO
TM 16 PAR 22
DB 296 PG 13
81.7 ACRES±

SITKO #1
LAT:39°30'26.96"
LON:80°50'19.18"
ELEV:1090.00'

N 02°40'21" E
848.98'(TIE)

1,200' EXISTING WELL RADIUS MAP

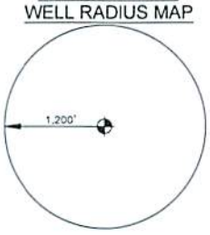

N/F
CHARLES E. & GAY I. PYLES
TM 16 PAR 42
DB 379 PG 20

GATE POST

N/F
JOSEPH L. & KAREN L. SITKO
TM 16 PAR 23
DB 314 PG 462

ACCESS ROAD

TREE W/ FENCE

HACKED STONE

GATE POST

STUMP W/ FENCE

N/F
ROBERT A. & VICKIE L. PYLES
TM 15 PAR 38
DB 350 PG 788

N/F
CARL STRAIGHT
TM 16 PAR 44.1
DB 335 PG 488

PROPOSED WELL SITE
NAD 27 WV NORTH SPC.
N:369734.34 ft
E:1622253.08 ft
UTM 83 COORDINATES
N:4373108.01 m
E:513870.38 m

N/F
ROBERT A. & VICKIE L. PYLES
TM 15 PAR 38
DB 350 PG 788

ACCESS ROAD

#1) 5/8" IRF W/CAP (HUGHES)
INSIDE 4" PIPE WITH CONC.

#2) 5/8" IRF W/CAP (HUGHES)
INSIDE 4" PIPE WITH CONC.

N/F
RICHARD D. & CATHY J. PYLES
TM 16 PAR 44
DB 350 PG 804

COUNTY ROUTE 34/3
(30' PUBLIC R/W)
TO COUNTY ROUTE 34

LEGEND/ABBREVIATIONS
- ◈ = PROPOSED WELL SITE
- ✿ = TREE (AS NOTE)
- O = PROPERTY CORNER (AS NOTED)
- ⊕ = EXISTING WELL
- = GRAVEL ROAD

(+) DENOTES LOCATION OF WELL ON UNITED STATES TOPOGRAPHIC MAPS.

PROPOSED WELL REFERENCES
S 10°06'02" W, 2,289.13' TO #1) 5/8" IRF W/CAP (HUGHES)
S 09°09'43" W, 2,368.99' TO #2) 5/8" IRF W/CAP (HUGHES)

0 200' 400'
SCALE: 1 INCH = 400 FEET

PROJECT NUMBER: 70-1982
PROJECT NAME: SITKO WELL
SCALE: AS SHOWN
MINIMUM DEGREE OF ACCURACY: SUBMETER
PROVEN SOURCE OF ELEVATION: DGPS SURVEY
SUBMETER
FORM WW-6

STATE OF WEST VIRGINIA
DIVISION OF ENVIRONMENTAL PROTECTION OFFICE OF OIL AND GAS
#10 McJUNKIN ROAD
NITRO, WV 25143-2506

I THE UNDERSIGNED, HEREBY STATE THAT THIS PLAT IS CORRECT TO THE BEST OF MY KNOWLEDGE AND BELIEF AND SHOWS ALL THE INFORMATION REQUIRED BY LAW AND THE REGULATIONS ISSUED AND PRESCRIBED BY THE DEPARTMENT OF ENERGY.

(SIGNED) _____
KURT L. NEWBROUGH PS. # 1618

KURT L. NEWBROUGH
LICENSED
No. 1618
STATE OF WEST VIRGINIA
PROFESSIONAL SURVEYOR
AFFIX SEAL HERE

ENERGY SURVEYS INC.
418 MAYO STREET
CLARKSBURG, WV 26301
P: (304) 423-5880
ENERGYSURVEYSINC.COM

WELL TYPE: OIL X GAS X LIQUID INJECTION ___ WASTE DISPOSAL ___ CBM ___
(IF "GAS") PRODUCTION X STORAGE ___ DEEP ___ SHALLOW X
LOCATION: ELEVATION 1090.00' WATERSHED GORRELL RUN
DISTRICT ELLSWORTH COUNTY TYLER
QUADRANGLE PORTER FALLS LEASE NUMBER ___
SURFACE OWNER JOSEPH L. JR. & KAREN L. SITKO ACREAGE 81.7±
OIL AND GAS ROYALTY OWNER JOSEPH L. JR. & KAREN L. SITKO ET AL LEASE ACREAGE 81.7±
PROPOSED WORK: DRILL X CONVERT ___ DRILL DEEPER ___ REDRILL ___ FRACTURE OR STIMULATE ___ PLUG OFF OLD FORMATION ___
PERFORATE NEW FORMATION ___ PLUG & ABANDON ___ CLEAN OUT & REPLUG ___
OTHER PHYSICAL CHANGE (SPECIFY) ___
TARGET FORMATION GORDON, SPEECHLEY, BENSON ESTIMATED DEPTH 2,764', 3,664', 5,114'
WELL OPERATOR DAVID BOWYER WELL OPERATOR ID # 308590 DESIGNATED AGENT DAVID BOWYER
ADDRESS 12088 MIDDLE ISLAND RD. ALMA, WV 26320 ADDRESS 12088 MIDDLE ISLAND RD. ALMA, WV 26320

DATE: 5-18-15
OPERATORS WELL NO.: SITKO #1
API WELL NO.
47 - 095 - 02290
STATE COUNTY PERMIT

David \\ESI-SERVER\ESI Network\Projects\70-1982 SITKO 1\DRAWING\WELL PLAT.dwg Plotted: 8/26/15 at 3:39pm

9502290

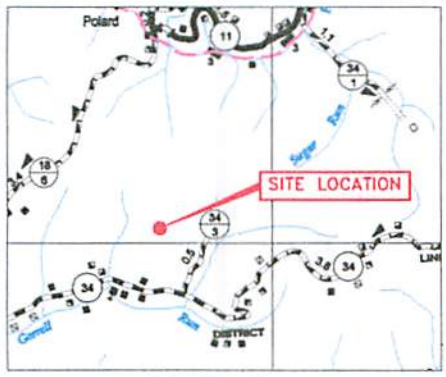

VICINITY MAP
NOT TO SCALE

1,200' EXISTING WELL RADIUS MAP

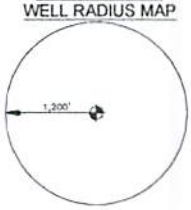

LATITUDE 39°32'30"

SCALED COOR.:
1,515' WEST
12,445' SOUTH

N

S

LONGITUDE 80°52'50"

JOSEPH L. JR. & KAREN L. SITKO
TM 16 PAR 22
DB 296 PG 13
81.7 ACRES±

SITKO #1
LAT:39°30'26.96"
LON:80°50'19.18"
ELEV:1090.00'

N 02°40'21" E
848.98'(TIE)

GATE POST

ACCESS ROAD

N/F
JOSEPH L. & KAREN L. SITKO
TM 16 PAR 23
DB 314 PG 462

TREE W/ FENCE

HACKED STONE

N/F
CHARLES E. & GAY I. PYLES
TM 16 PAR 42
DB 379 PG 20

GATE POST

STUMP W/ FENCE

N/F
ROBERT A. & VICKIE L. PYLES
TM 15 PAR 38
DB 350 PG 788

N/F
CARL STRAIGHT
TM 16 PAR 44.1
DB 335 PG 488

PROPOSED WELL SITE
NAD 27 WV NORTH SPC.
N:369734.34 ft
E:1622253.08 ft
UTM ~~17~~ 18 COORDINATES NAD 83
N:4373108.01 m
E:513870.38 m

N/F
ROBERT A. & VICKIE L. PYLES
TM 15 PAR 38
DB 350 PG 788

ACCESS ROAD

#1) 5/8" IRF W/CAP (HUGHES) INSIDE 4" PIPE WITH CONC.

#2) 5/8" IRF W/CAP (HUGHES) INSIDE 4" PIPE WITH CONC.

N/F
RICHARD D. & CATHY J. PYLES
TM 16 PAR 44
DB 350 PG 804

COUNTY ROUTE 34/3
(30' PUBLIC R/W)
TO COUNTY ROUTE 34

LEGEND/ABBREVIATIONS
- = PROPOSED WELL SITE
- = TREE (AS NOTE)
- = PROPERTY CORNER (AS NOTED)
- = EXISTING WELL
- = GRAVEL ROAD

(+) DENOTES LOCATION OF WELL ON UNITED STATES TOPOGRAPHIC MAPS.

PROPOSED WELL REFERENCES
S 10°06'02" W, 2,289.13' TO #1) 5/8" IRF W/CAP (HUGHES)
S 09°09'43" W, 2,368.99' TO #2) 5/8" IRF W/CAP (HUGHES)

0 200' 400'
SCALE: 1 INCH = 400 FEET

PROJECT NUMBER: 70-1982
PROJECT NAME: SITKO WELL
SCALE: AS SHOWN
MINIMUM DEGREE OF ACCURACY: SUBMETER
PROVEN SOURCE OF ELEVATION: DGPS SURVEY / SUBMETER
FORM WW-6

I THE UNDERSIGNED, HEREBY STATE THAT THIS PLAT IS CORRECT TO THE BEST OF MY KNOWLEDGE AND BELIEF AND SHOWS ALL THE INFORMATION REQUIRED BY LAW AND THE REGULATIONS ISSUED AND PRESCRIBED BY THE DEPARTMENT OF ENERGY.

(SIGNED) _____
KURT L. NEWBROUGH PS. # 1518

PLACE SEAL HERE

STATE OF WEST VIRGINIA
DIVISION OF ENVIRONMENTAL PROTECTION OFFICE OF OIL AND GAS
#10 McJUNKIN ROAD
NITRO, WV 25143-2506

MDG 7/17/15

WELL TYPE: OIL X GAS X LIQUID INJECTION ___ WASTE DISPOSAL ___ CBM ___
(IF "GAS") PRODUCTION X STORAGE ___ DEEP ___ SHALLOW X

LOCATION: ELEVATION 1090.00' WATERSHED GORRELL RUN
DISTRICT ELLSWORTH COUNTY TYLER
QUADRANGLE PORTER FALLS LEASE NUMBER ___

SURFACE OWNER JOSEPH L. JR. & KAREN L. SITKO ACREAGE 81.7±

OIL AND GAS ROYALTY OWNER JOSEPH L. JR. & KAREN L. SITKO ET AL LEASE ACREAGE 81.7±

PROPOSED WORK: DRILL X CONVERT ___ DRILL DEEPER ___ REDRILL ___ FRACTURE OR STIMULATE ___ PLUG OFF OLD FORMATION ___
PERFORATE NEW FORMATION ___ PLUG & ABANDON ___ CLEAN OUT & REPLUG ___
OTHER PHYSICAL CHANGE (SPECIFY) ___

TARGET FORMATION GORDON, SPEECHLEY, BENSON ESTIMATED DEPTH 2,764', 3,664', 5,114'

WELL OPERATOR DAVID BOWYER WELL OPERATOR ID # 308590 DESIGNATED AGENT DAVID BOWYER
ADDRESS 12088 MIDDLE ISLAND RD. ALMA, WV 26320 ADDRESS 12088 MIDDLE ISLAND RD. ALMA, WV 26320

DATE: 5-18-15
OPERATORS WELL NO.: SITKO #1
API WELL NO.
47 - 095 - ___
STATE COUNTY PERMIT

ENERGY SURVEYS INC.
418 MAYO STREET
CLARKSBURG, WV 26301
P: (304) 423-5880
ENERGYSURVEYSINC.COM

Zack \\ESI-SERVER\ESI_Network\Projects\70-1982 ELLSWORTH DIST. TYLER CO. TM 16 PAR 2-21-22-24\DRAWING\WELL PLAT.dwg Plotted: 6/24/15 at 8:52am