west virginia department of environmental protection

Office of Oil and Gas
601 57th Street SE
Charleston, WV 25304
(304) 926-0450
(304) 926-0452 fax

Earl Ray Tomblin, Governor
Randy C. Huffman, Cabinet Secretary
www.dep.wv.gov

September 29, 2015

WELL WORK PERMIT

Horizontal 6A Well

This permit, API Well Number: 47-6900192, issued to SWN PRODUCTION COMPANY, LLC, is evidence of permission granted to perform the specified well work at the location described on the attached pages and located on the attached plat, subject to the provisions of Chapter 22 of the West Virginia Code of 1931, as amended, and all rules and regulations promulgated thereunder, and to all conditions and provisions outlined in the pages attached hereto. Notification shall be given by the operator to the Oil and Gas Inspector at least 24 hours prior to the construction of roads, locations, and/or pits for any permitted work. In addition, the well operator shall notify the same inspector 24 hours before any actual well work is commenced and prior to running and cementing casing. Spills or emergency discharges must be promptly reported by the operator to 1-800-642-3074 and to the Oil and Gas inspector.

Please be advised that form WR-35, Well Operators Report of Well Work is to be submitted to this office within 90 days completion of permitted well work, as should form WR-34 Discharge Monitoring Report within 30 days of discharge of pits, if applicable. Failure to abide by all statutory and regulatory provisions governing all duties and operations hereunder may result in suspension or revocation of this permit and, in addition, may result in civil and/or criminal penalties being imposed upon the operators.

In addition to the applicable requirements of this permit, and the statutes and rules governing oil and gas activity in WV, this permit may contain specific conditions which must be followed. Permit conditions are attached to this cover letter.

Per 35CSR-4-5.2.g this permit will expire in two (2) years from the issue date unless permitted well work is commenced. If there are any questions, please feel free to contact me at (304) 926-0499 ext. 1654.

James Martin
Chief

Operator's Well No: WILLIAM RODGERS OHI 205H
Farm Name: RODGERS, WILLIAM I. & DOUGI
API Well Number: 47-6900192
Permit Type: Horizontal 6A Well
Date Issued: 09/29/2015

Promoting a healthy environment.

API Number: 109-00192

PERMIT CONDITIONS

West Virginia Code § 22-6A-8(d) allows the Office of Oil and Gas to place specific conditions upon this permit. Permit conditions have the same effect as law. Failure to adhere to the specified permit conditions may result in enforcement action.

CONDITIONS

1. This proposed activity may require permit coverage from the United States Army Corps of Engineers (USACE). Through this permit, you are hereby being advised to consult with USACE regarding this proposed activity.

2. If the operator encounters an unanticipated void, or an anticipated void at an unanticipated depth, the operator shall notify the inspector within 24 hours. Modifications to the casing program may be necessary to comply with W. Va. Code § 22-6A-5a (12), which requires drilling to a minimum depth of thirty feet below the bottom of the void, and installing a minimum of twenty (20) feet of casing. Under no circumstance should the operator drill more than one hundred (100) feet below the bottom of the void or install less than twenty (20) feet of casing below the bottom of the void.

3. When compacting fills, each lift before compaction shall not be more than 12 inches in height, and the moisture content of the fill material shall be within limits as determined by the Standard Proctor Density test of the actual soils used in specific engineered fill, ASTM D698, Standard Test Method for Laboratory Compaction Characteristics of Soil Using Standard Effort, to achieve 95 % compaction of the optimum density. Each lift shall be tested for compaction, with a minimum of two tests per lift per acre of fill. All test results shall be maintained on site and available for review.

4. Operator shall install signage per § 22-6A-8g (6) (B) at all source water locations included in their approved water management plan within 24 hours of water management plan activation.

5. Oil and gas water supply wells will be registered with the Office of Oil and Gas and all such wells will be constructed and plugged in accordance with the standards of the Bureau for Public Health set forth in its Legislative rule entitled *Water Well Regulations,* 64 C.S.R. 19. Operator is to contact the Bureau of Public Health regarding permit requirements. In lieu of plugging, the operator may transfer the well to the surface owner upon agreement of the parties. All drinking water wells within fifteen hundred feet of the water supply well shall be flow tested by the operator upon request of the drinking well owner prior to operating the water supply well.

6. Pursuant to the requirements pertaining to the sampling of domestic water supply wells/springs the operator shall, no later than thirty (30) days after receipt of analytical data provide a written copy to the Chief and any of the users who may have requested such analyses.

7. If any explosion or other accident causing loss of life or serious personal injury occurs in or about a well or well work on a well, the well operator or its contractor shall give notice, stating the particulars of the explosion or accident, to the oil and gas inspector and the Chief, within 24 hours of said accident.

8. During the casing and cementing process, in the event cement does not return to the surface, the oil and gas inspector shall be notified within 24 hours.

9. Operator shall provide the Office of Oil & Gas notification of the date that drilling commenced on this well. Such notice shall be provided by sending an email to DEPOOGNotify@wv.gov within 30 days of commencement of drilling.

WW-6B
(10/14)

API NO. 47- 69 - 00192
OPERATOR WELL NO. William Rodgers OHI 205H
Well Pad Name: William Rodgers OHI Pad

STATE OF WEST VIRGINIA
DEPARTMENT OF ENVIRONMENTAL PROTECTION, OFFICE OF OIL AND GAS
WELL WORK PERMIT APPLICATION

1) Well Operator: SWN Production Co., LLC | 494512924 (Operator ID) | 69- Ohio (County) | 3-Liberty (District) | 648- Valley Grove (Quadrangle)

2) Operator's Well Number: William Rodgers OHI 205H Well Pad Name: William Rodgers OHI Pad

3) Farm Name/Surface Owner: William L. Rodgers & Douglas W. Rodgers Public Road Access: Atkinson Potomac Hill Road

4) Elevation, current ground: 1280' Elevation, proposed post-construction: 1280'

5) Well Type (a) Gas x Oil _____ Underground Storage _____
Other _____

(b)If Gas Shallow x Deep _____
Horizontal x

6) Existing Pad: Yes or No yes

7) Proposed Target Formation(s), Depth(s), Anticipated Thickness and Associated Pressure(s):
Target Formation- Marcellus, Target Top TVD- 6521', Target Base TVD- 6564', Anticipated Thickness- 43', Associated Pressure- 3920'

8) Proposed Total Vertical Depth: 6557'

9) Formation at Total Vertical Depth: Marcellus

10) Proposed Total Measured Depth: 14,478'

11) Proposed Horizontal Leg Length: 7321.38'

12) Approximate Fresh Water Strata Depths: 79' & 300'

13) Method to Determine Fresh Water Depths: from nearby water wells and offset wells

14) Approximate Saltwater Depths: 1189'

15) Approximate Coal Seam Depths: 673'

16) Approximate Depth to Possible Void (coal mine, karst, other): None that we are aware of.

17) Does Proposed well location contain coal seams directly overlying or adjacent to an active mine? Yes _____ No x

(a) If Yes, provide Mine Info: Name: _____
Depth: _____
Seam: _____
Owner: _____

E. Taylor
8-28-15

RECEIVED
Office of Oil and Gas
AUG 31 2015
WV Department of
Environmental Protection

WW-6B
(10/14)

API NO. 47- 59 - 00192
OPERATOR WELL NO. William Rodgers OHI 2ZH
Well Pad Name: William Rodgers OHI Pad

18) **CASING AND TUBING PROGRAM**

TYPE	Size (in)	New or Used	Grade	Weight per ft. (lb/ft)	FOOTAGE: For Drilling (ft)	INTERVALS: Left in Well (ft)	CEMENT: Fill-up (Cu. Ft.)/CTS
Conductor	20"	New	H-40	94#	150'	150'	CTS
Fresh Water	13 3/8"	New	J-55	54.5#	400'	400'	374 sx/CTS
Coal	9 5/8"	New	J-55	40#	2082'	2082'	801 sx/CTS
Intermediate	7"	New	J-55	20#	If Needed	If Needed	If Needed/As Needed
Production	5 1/2"	New	HCP-110	20#	14,478'	14,478'	[illegible]
Tubing	2 3/8'	New	P-110	4.7#	Approx. 6557'	Approx. 6557'	
Liners							

TYPE	Size (in)	Wellbore Diameter (in)	Wall Thickness (in)	Burst Pressure (psi)	Max. Associated Surface Pressure (psi)	Cement Type	Cement Yield (cu. ft./k)
Conductor	20"	30"	0.25	2120	81	Class A	1.19/50% Excess
Fresh Water	13 3/8"	17.5"	0.380	2740	633	Class A	1.19/50% Excess
Coal	9 5/8"	12 1/4"	0.395	3950	1768	Class A	1.19/50% Excess
Intermediate	7"	8 3/4"	0.317	4360	3250	Class A	1.20/15% Excess
Production	5 1/2"	8 3/4"	0.361	12360	9500	Class A	1.20/15% Excess
Tubing	2 3/8"	4.778"	0.190				
Liners							

PACKERS

Kind:	10K Arrowset AS1-X			
Sizes:	5 1/2"			
Depths Set:				

8-28-15

RECEIVED
Office of Oil and Gas
AUG 31 2015
WV Department of
Environmental Protection

WW-6B
(10/14)

API NO. 47- 06 - 9 0 0 1 9 2
OPERATOR WELL NO. William Rodgers OHI 205H
Well Pad Name: William Rodgers OHI Pad

19) Describe proposed well work, including the drilling and plugging back of any pilot hole:

Drill and stimulate any potential zones between and including the Benson to Marcellus. **If we should encounter a void place basket above and below void area- balance cement to bottom of void and grout from basket to surface. Run casing not less than 20' below void nor more than 50'-70' below void. (*If freshwater is encountered deeper than anticipated it must be protected, set casing 50'-70' below and cts.)

20) Describe fracturing/stimulating methods in detail, including anticipated max pressure and max rate:

Well will be perforated within the target formation and stimulated with a slurry of water, sand, and chemical additives at a high rate. This will be performed in stages with the plug and perf method along the wellbore until the entire lateral has been stimulated within the target formation. All stage plugs are then drilled out and the well is flowed back to surface. The well is produced through surface facilities consisting of high pressure production unites, vertical separation units, water and oil storage tanks. Max press and anticipated max rate- 9000 lbs @ 80 barrels a minute.

21) Total Area to be disturbed, including roads, stockpile area, pits, etc., (acres): 17.356

22) Area to be disturbed for well pad only, less access road (acres): 11.393

23) Describe centralizer placement for each casing string:

All casing strings will be ran with a centralizer at a minimum of 1 per every 3 joints of casing.

24) Describe all cement additives associated with each cement type:

See Attachment ***

25) Proposed borehole conditioning procedures:

All boreholes will be conditioned with circulation and rotation for a minimum of one bottoms up and continuing until operator is satisfied with borehole conditions.

Received
Office of Oil & Gas
JUL 16 2015

*Note: Attach additional sheets as needed.

SLB Cement Additives

06900192

	Product Name	Product Use
Surface	D046	antifoam
	D130	polyester flake - lcm
	S001	calcium chloride
	SPACER	
	D130	polyester flake - lcm
	[illegible]	[illegible]
Intermediate	D046	antifoam
	D130	polyester flake - lcm
	D044	granulated salt
	D153	Anti-Settling Agent
	SPACER	
	D020	bentonite extender
	D130	polyester flake - lcm
Kick Off Plug	D080	cement liquid dispersant
	D801	mid-temp retarder
	D047	antifoam agent
	SPACER	
	B389	MUDPUSH* Express
	D206	Antifoaming Agent
	D031	barite
	B220	surfactant
Production - Lead	D167	UNIFLAC* S
	D154	low-temperature extender
	D400	EasyBLOK
	D046	antifoam
	D201	basic cements enabler
	D202	low-temperature solid dispersant
	D046	antifoam
	D167	UNIFLAC* S
	D065	TIC* Dispersant
	D201	basic cements enabler

Received
Office of Oil & Gas
JUL 16 2015

	D153	Anti-Settling Agent
	SPACER	
	B389	MUDPUSH* Express
	D206	Antifoaming Agent
	D031	barite
	B220	surfactant

06900192

Received
Office of Oil & Gas
JUL 16 2015

06900192

Chemical Name	CAS Number	% Concentration Used
Fuller's earth (attapulgite)	8031-18-3	0.2% BWOC
Polypropylene glycol	25322-69-4	
polyethylene terephthalate	25038-59-9	0.125 lb/sk
calcium chloride	10043-52-4	2% BWOC
polyethylene terephthalate	25038-59-9	1 lb/bbl
bentonite	1302-78-9	20 lb/bbl
Fuller's earth (attapulgite)	8031-18-3	0.2% BWOC
Polypropylene glycol	25322-69-4	
polyethylene terephthalate	25038-59-9	0.125 lb/sk
sodium chloride	7647-14-5	10% BWOW
chrystalline silica	14808-60-7	0.15% BWOC
bentonite	1302-78-9	20 lb/bbl
polyethylene terephthalate	25038-59-9	1 lb/bbl
product classified as non-hazardous.		0.05 gal/sk
product classified as non-hazardous		0.01 gal/sk
polypropylene glycol	25322-69-4	0.02 gal/sk
Carbohydrate	proprietary	1 lb/bbl
Silica Organic Polymer	proprietary	0.1 gal/bbl
barium sulfate	7727-43-7	310 lb/bbl
fatty acid amine	proprietary	
ethoxylated alcohol	proprietary	
glycerol	56-81-5	
2.2'-Iminodiethanol	111-42-2	1 gal/bbl
aliphatic amide polymer	proprietary	0.35% BWOC
non-crystalline silica	7631-86-9	6% BWOC
boric acid	10043-35-3	0.8% BWOC
Fuller's earth (attapulgite)	8031-18-3	
Polypropylene glycol	25322-69-4	0.2% BWOC
chrystalline silica	14808-60-7	
metal oxide	proprietary	0.2% BWOC
sulphonated synthetic polymer	proprietary	
formaldehyde (impurity)	50-00-0	0.3% BWOC
Fuller's earth (attapulgite)	8031-18-3	
Polypropylene glycol	25322-69-4	0.2% BWOC
aliphatic amide polymer	proprietary	0.35% BWOC
Sodium Polynaphthalene Sulfonate	9008-63-3	
Sodium Sulfate	7757-82-6	0.25% BWOC
chrystalline silica	14808-60-7	
metal oxide	proprietary	0.2% BWOC

Received
Office of Oil & Gas
JUL 16 2015

chrystalline silica	14808-60-7	0.2% BWOC
Carbohydrate	proprietary	proprietary
Silica Organic Polymer	proprietary	proprietary
barium sulfate	7727-43-7	7727-43-7
fatty acid amine	proprietary	proprietary
ethoxylated alcohol	proprietary	proprietary
glycerol	56-81-5	56-81-5
2.2'-Iminodiethanol	111-42-2	111-42-2

Received
Office of Oil & Gas
JUL 16 2015

64-00192

Southwestern Energy Company		Proposed Drilling Program	
Well:	WILLIAM RODGERS OHI 205	Re-entry Rig:	TBD
Field:	PANHANDLE FIELD	Prospect:	PANHANDLE
County:	OHIO	State:	WV
SHL:	40.106933 Latitude	-80.532181 Longitude	
BHL:	40.128749 Latitude	-80.536783 Longitude	
KB Elev:	1,306 ft MSL KB: 26 ft AGL	GL Elev:	1,280 ft MSL

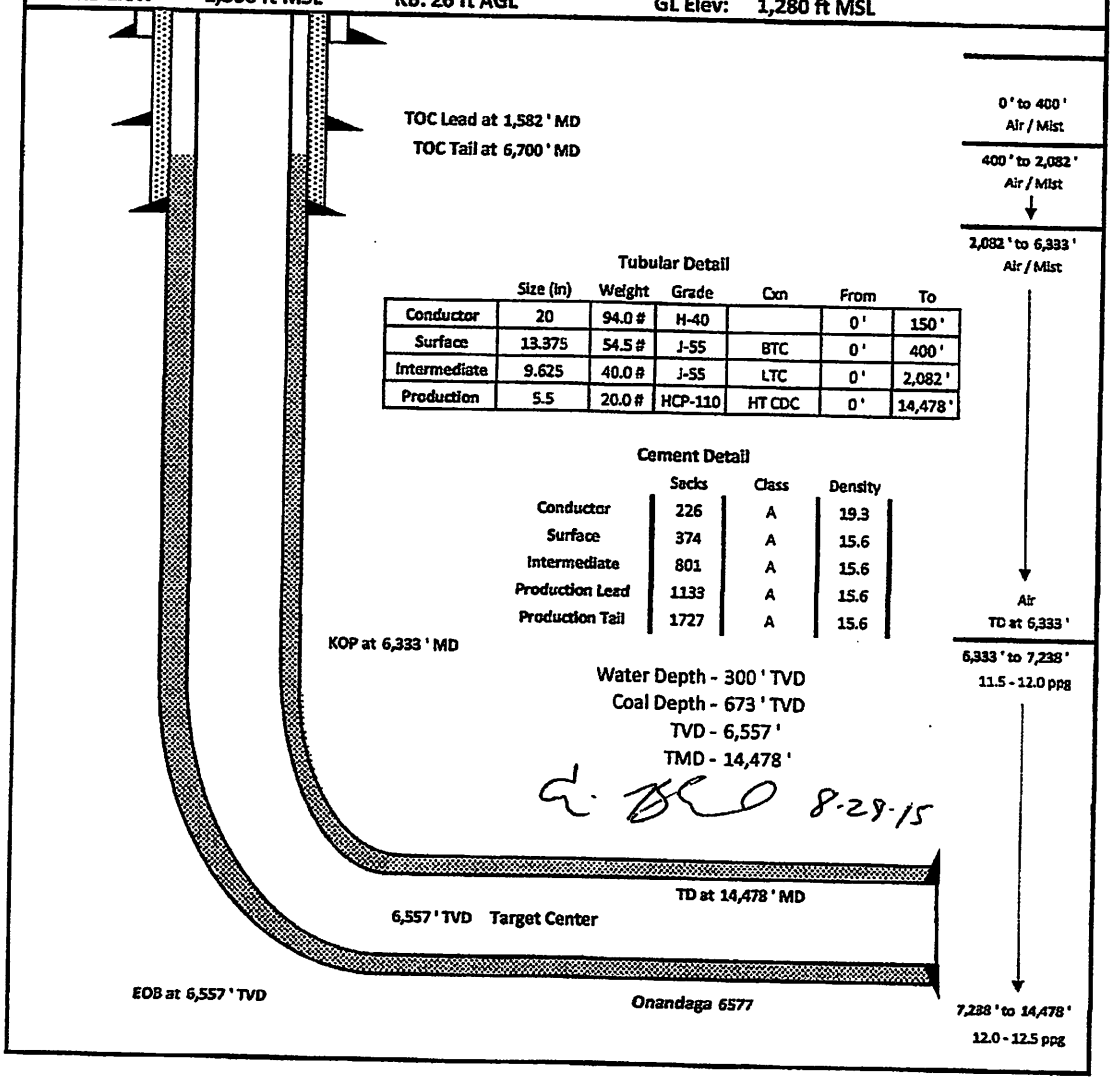

Tubular Detail

	Size (in)	Weight	Grade	Cxn	From	To
Conductor	20	94.0 #	H-40		0 '	150 '
Surface	13.375	54.5 #	J-55	BTC	0 '	400 '
Intermediate	9.625	40.0 #	J-55	LTC	0 '	2,082 '
Production	5.5	20.0 #	HCP-110	HT CDC	0 '	14,478 '

Cement Detail

	Sacks	Class	Density
Conductor	226	A	19.3
Surface	374	A	15.6
Intermediate	801	A	15.6
Production Lead	1133	A	15.6
Production Tail	1727	A	15.6

Water Depth - 300 ' TVD
Coal Depth - 673 ' TVD
TVD - 6,557 '
TMD - 14,478 '

8-28-15

RECEIVED
Office of Oil and Gas
AUG 31 2015
WV Department of
Environmental Protection

WW-9
(9/13)

API Number 47 - 69 0 6 9 0 0 1 9 2
Operator's Well No. William Rodgers OHI 205H

STATE OF WEST VIRGINIA
DEPARTMENT OF ENVIRONMENTAL PROTECTION
OFFICE OF OIL AND GAS

FLUIDS/ CUTTINGS DISPOSAL & RECLAMATION PLAN

Operator Name SWN Production Co., LLC OP Code 494512924

Watershed (HUC 10) Little Wheeling Creek Quadrangle 648- Valley Grove

Elevation 1280 County 69- Ohio District 3- Liberty

Do you anticipate using more than 5,000 bbls of water to complete the proposed well work? Yes ☑ No ☐

Will a pit be used? Yes ☐ No ☑

If so, please describe anticipated pit waste: closed loop system in place at this time- cuttings will be taken to a permitted landfill.

Will a synthetic liner be used in the pit? Yes ☐ No ☑ If so, what ml.?

Proposed Disposal Method For Treated Pit Wastes:

- ☐ Land Application
- ■ Underground Injection (UIC Permit Number 2D0072539/ 2D0413175/ 2D0610306/ 2D0610317)
- ■ Reuse (at API Number at next anticipated well, API# will be included with the WR-34/DDMR &/or permit addendum.)
- ☐ Off Site Disposal (Supply form WW-9 for disposal location)
- ■ Other (Explain flow back fluids will be put in steel tanks and reused or taken to a permitted disposal facility.

Will closed loop system be used? If so, describe: Yes

Drilling medium anticipated for this well (vertical and horizontal)? Air, freshwater, oil based, etc. Air drill to KOP, fluid drill with SOBM from KOP to TD

-If oil based, what type? Synthetic, petroleum, etc. Synthetic Oil Base

Additives to be used in drilling medium? see attached sheets

Drill cuttings disposal method? Leave in pit, landfill, removed offsite, etc. landfill

-If left in pit and plan to solidify what medium will be used? (cement, lime, sawdust)

-Landfill or offsite name/permit number? meadow SWF- 1032, SS Grading SWF- 4902, Northwestern SWF- 1025, Short Creek 1034/WV0109517/CID28726, Carbon Limestone 28726/CID28726
Arden Landfill 100172, American 02-12954, Country Wide 38390/CID38390, Pine Grove 13688

I certify that I understand and agree to the terms and conditions of the GENERAL WATER POLLUTION PERMIT issued on August 1, 2005, by the Office of Oil and Gas of the West Virginia Department of Environmental Protection. I understand that the provisions of the permit are enforceable by law. Violations of any term or condition of the general permit and/or other applicable law or regulation can lead to enforcement action.

I certify under penalty of law that I have personally examined and am familiar with the information submitted on this application form and all attachments thereto and that, based on my inquiry of those individuals immediately responsible for obtaining the information, I believe that the information is true, accurate, and complete. I am aware that there are significant penalties for submitting false information, including the possibility of fine or imprisonment.

Received
Office of Oil & Gas
JUL 16 2015

Company Official Signature

Company Official (Typed Name) Dee Southall

Company Official Title Regulatory Supervisor

Subscribed and sworn before me this 3rd day of June, 20 15

Brittany R Woody Notary Public

My commission expires 11/27/22

OFFICIAL SEAL
Notary Public, State of West Virginia
BRITTANY R WOODY
3302 Old Elkins Road
Buckhannon, WV 26201
My commission expires November 27, 2022

Form WW-9

06900192

Operator's Well No. William Rodgers OHI 205H

SWN Production Co., LLC

Proposed Revegetation Treatment: Acres Disturbed 17 Prevegetation pH _____

Lime _____ (as determined by pH test min. 2) Tons/acre or to correct to pH 6.5

Fertilizer type 10-20-20

Fertilizer amount 600 lbs/acre

Mulch Hay/Straw 2.5 Tons/acre

Seed Mixtures

Temporary		Permanent	
Seed Type	lbs/acre	Seed Type	lbs/acre
White Grove	15	White Grove	15
Red Top	15	Red Top	15
Orchard Grass	20	Orchard Grass	20

Attach:
Drawing(s) of road, location, pit and proposed area for land application (unless engineered plans including this info have been provided)

Photocopied section of involved 7.5' topographic sheet.

Plan Approved by: 6-10-15

Comments:

Title: Oil and Gas Inspector Date: 6-10-15

Field Reviewed? (✓) Yes ( ) No

06900192

Marcellus Well Drilling Procedures
And Site Safety Plan

SWN Production Co., LLC

47 - 051 -
Well name: William Rodgers OHI 205H
Valley Grove, Quad
Liberty, District
Ohio County, West Virginia

Submitted by:

Danielle Southall Date: 6/3/2015

Title Regulatory Supervisor SWN Production Co., LLC

Approved by:

Date: 6-10-15

Title: Oil & Gas Inspector

Approved by:

Date:

Title:

SWN Production Co., LLC – Confidential

Received
Office of Oil & Gas
JUL 16 2015

69-00192

HOFFMAN ASSOCIATES INC
320 O'Bryan Lane • Van Buren, AR 72956
Office: 479.474.7916 • Fax: 479.474.2450
Surveying • handa-inc.com

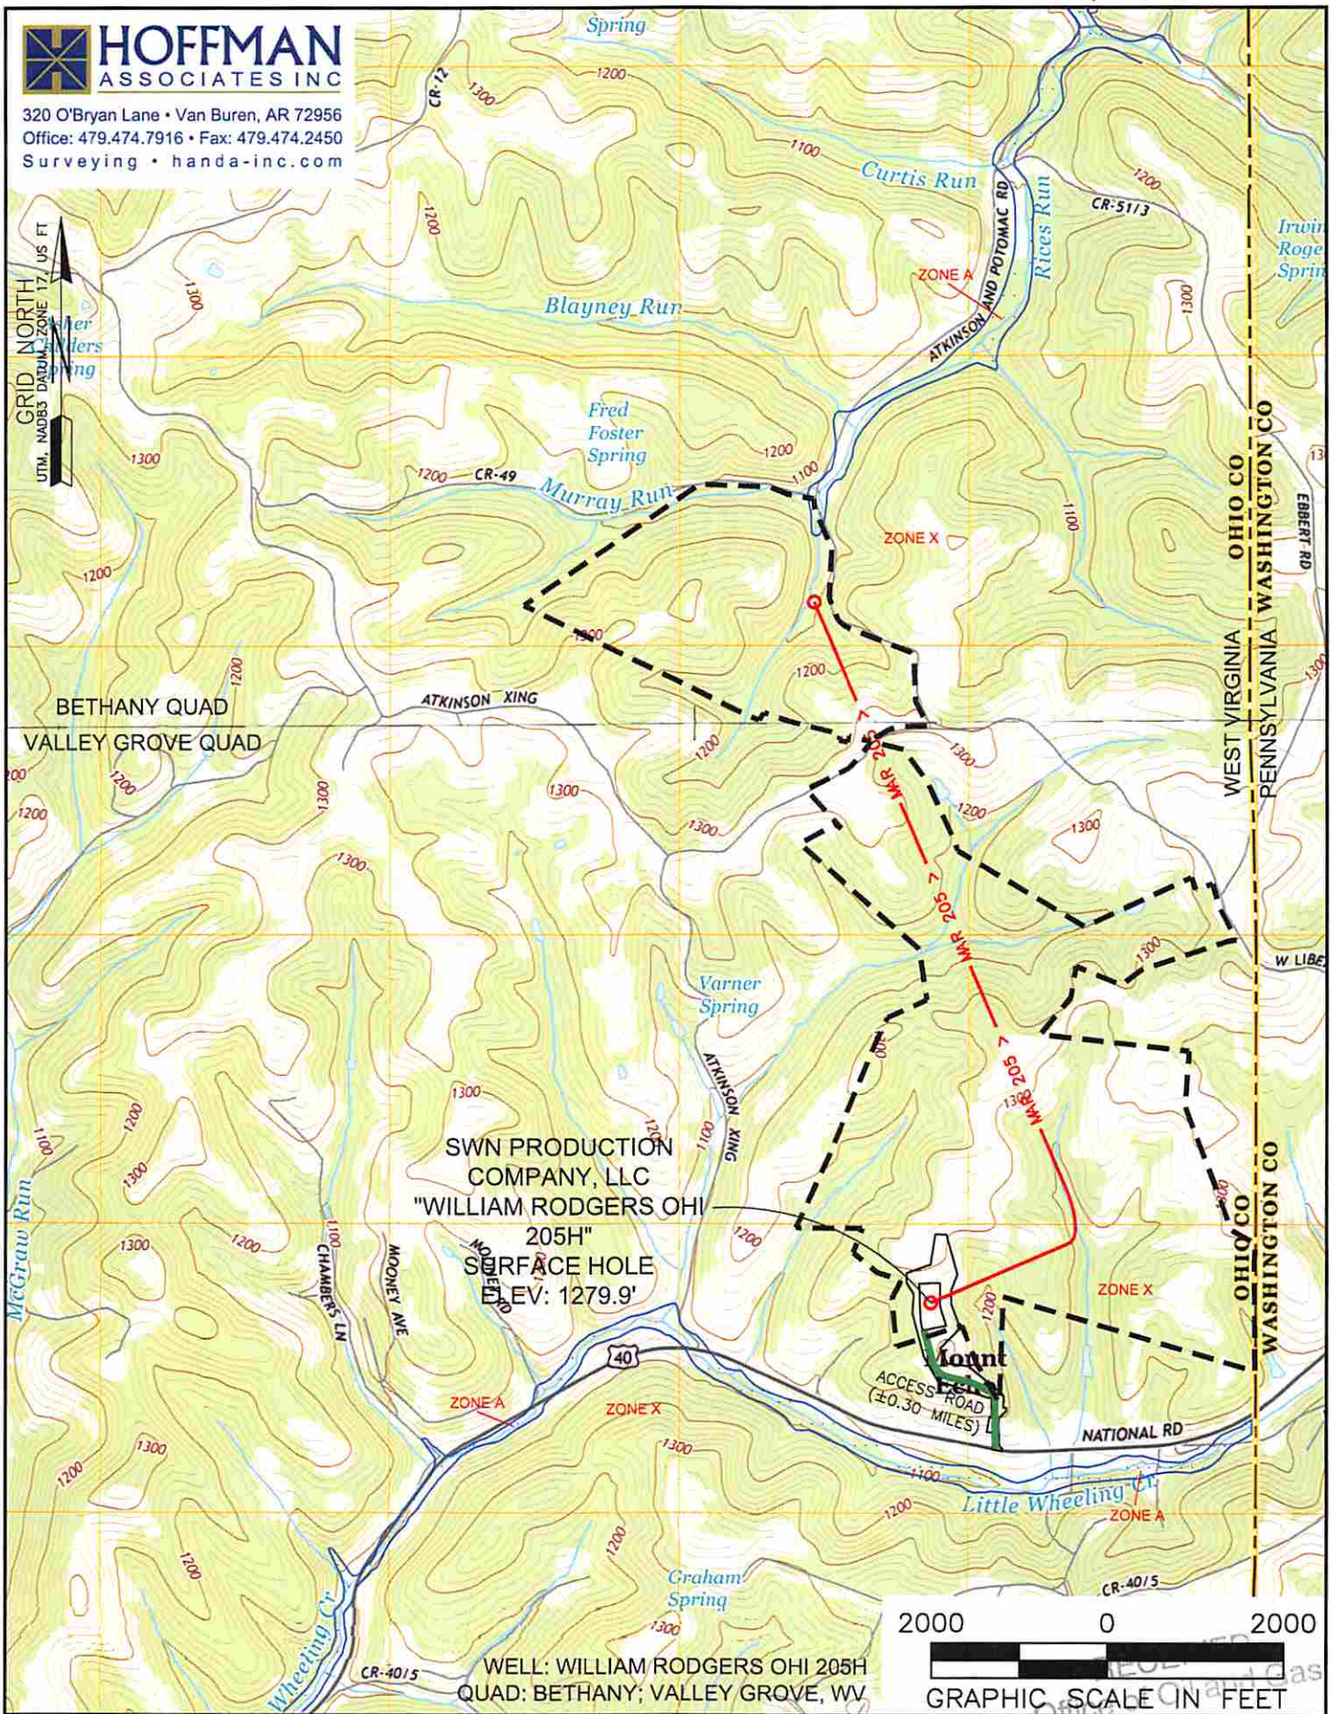

NAME AND DISTANCE TO THE NEAREST STREAM:	STREAM CROSSING COORDINATES (NAD 83):
UNNAMED TRIBUTARY OF LITTLE WHEELING CREEK ±0.14 MILES SOUTHEAST OF THE CENTER OF THE DRILL PAD.	NO NEW CROSSINGS.

WELL RESTRICTIONS:

WELL PAD, LOD, & E & S CONTROL FEATURES TO PERENNIAL STREAM, LAKE, POND, RESERVOIR OR WETLAND: >100 FEET
WELL PAD, LOD, & E & S CONTROL FEATURES TO NATURALLY PRODUCING TROUT STREAM: >300 FEET
WELL PAD, LOD, & E & S CONTROL FEATURES TO GROUNDWATER INTAKE OR PUBLIC WATER SUPPLY: >1000 FEET
WELL SHL TO EXISTING WATER WELL OR DEVELOPED SPRING: >250 FEET
CENTER OF PAD TO OCCUPIED DWELLING STRUCTURE: >625 FEET
CENTER OF PAD TO AGRICULTURAL BUILDINGS LAGER THAN 2500 SQ FT: >625 FEET

FEMA FLOOD INFORMATION:

BY GRAPHIC PLOTTING ONLY FEMA FIRM INCORPORATED AREA OF OHIO COUNTY, WEST VIRGINIA; MAP NUMBER 54069C0085D & 54069C0045D; EFFECTIVE DATE: JULY 17, 2006.

COMPANY: SWN Production Company, LLC

SWN Production Company™

OPERATOR'S WELL #: WILLIAM RODGERS OHI 205H

LOCATION: LIBERTY DISTRICT, OHIO COUNTY, WEST VIRGINIA

SURFACE HOLE LOCATION:

GEOGRAPHIC (NAD83):
LATITUDE: 40.106933°
LONGITUDE: -80.532181°

BOTTOM HOLE LOCATION:

GEOGRAPHIC (NAD83):
LATITUDE: 40.128749°
LONGITUDE: -80.536783°

LEGEND:

- PROPOSED SURFACE HOLE / BOTTOM HOLE
- EXISTING / PRODUCING WELLHEAD
- ABANDONED WELL
- PLUGGED & ABANDONED WELL
- CUT CONDUCTOR
- EXISTING SPRING
- EXISTING WATER WELL
- ACCESS ROAD
- ACCESS ROAD TO PREV. SITE
- HIGHWAY/INTERSTATE
- COUNTY ROAD

REVISIONS:	DATE: 06-04-2015
⚠ UPDATED DIRECTIONAL PATH 08-18-2015	
⚠ REVISED TVD 08-21-2015	DRAWN BY: M. PATRICK
	SCALE: 1" = 2000'
	DRAWING NO: 59054
	TOPOGRAPHIC MAP

S:\WEST VIRGINIA\GAS WELLS\OHI - OHIO COUNTY, WV\WILLIAM RODGERS OHI\WILLIAM RODGERS OHI 205H\WILLIAM RODGERS OHI 205H.DWG
TUESDAY AUGUST 25 2015 03:43PM

PROPERTY NUMBER 2501162934
PAD ID 3001155609

RECEIVED
Office of Oil and Gas
AUG 31 2015
WV Department of
Environmental Protection

HOFFMAN ASSOCIATES INC
320 O'Bryan Lane • Van Buren, AR 72956
Office: 479.474.7916 • Fax: 479.474.2450
Surveying • handa-inc.com

LINE	BEARING	DISTANCE	DESCRIPTION	MONUMENT
L1	N 87°17'05" W	422.40'	SHL TO LANDMARK	1/2" IRON PIPE
L2	S 36°40'06" W	652.22'	SHL TO LANDMARK	CONCRETE MONUMENT
L3	N 29°56'22" E	227.25'	SHL TO REF. PNT.	5/8" REBAR SET
L4	S 02°51'34" E	41.79'	SHL TO REF. PNT.	WILLIAM RODGERS OHI 3H WELL HEAD (069-00094)

LINE	BEARING	DISTANCE	CURVE LENGTH	DESCRIPTION
L5	N 49°56'41" E	2008.43'		SHL TO LP
L6	N 23°19'14" W	7240.08'		LP TO BHL

TRACT	SURFACE OWNER (S) / ROYALTY OWNER (R)	TAX PARCEL	ACRES
1	WILLIAM I. RODGERS & DOUGLAS WAYNE RODGERS (S/R)	3-L12-1	143.09
2	TUNNEL RIDGE, LLC. (S) LOIS MILLER (R) ALICE ANDERSON (R)	3-L12-4.6	60.00
3	RAYMOND MILLER C/O HILDA E. MILLER (S) HILDA E. MILLER (R)	3-L12-2	44.15
4	JEFFREY S. OCH & DANA R. OCH (S) HILDA E. MILLER (R)	3-L12-2.1	44.15
5	THELMA A. MILLER LIFE ESTATE - CARL E. MILLER, JR. REMAINDERMAN (S/R)	3-L9-15	54.91
6	THELMA A. MILLER LIFE ESTATE - CARL E. MILLER, JR. REMAINDERMAN (S/R)	3-L9-15.3	54.91
7	WILLIAM E. NOBLE & DAWN BALTICH (S/R)	3-L9-14	47.28
8	WILLIAM H. & D.M. BALL (S/R)	3-L9-6.2	0.24
9	WILLIAM H. & D.M. BALL (S/R)	3-L9-6.3	2.01
10	MICHAEL E. FISHER & SUSAN K. FISHER (S/R)	3-L9-6.6	29.65
11	NANCY C. REASS (S/R)	3-L9-1	173.91

NOTES ON SURVEY

1. COORDINATE SYSTEM IS UTM, NAD 83 DATUM, ZONE 17, U.S. FOOT AND WELL COORDINATES ESTABLISHED USING SURVEY GRADE GPS.
2. SURFACE AND ROYALTY OWNER INFORMATION AND THEIR BOUNDARIES SHOWN HEREON WERE PLOTTED FROM DEEDS AND/OR TAX PARCEL MAPS PROVIDED BY CLIENT AND/OR FIELD LOCATIONS.
3. THIS PLAT DOES NOT REPRESENT A BOUNDARY SURVEY OF THE PARCELS SHOWN HEREON.
4. NO OCCUPIED DWELLINGS AND AGRICULTURE BUILDINGS GREATER THAN 2500 SQ FT. WITHIN 625 FEET OF PROPOSED OF CENTER OF PAD.
5. NO WATER WELLS OR DEVELOPED SPRINGS WITHIN 250 FEET OF PROPOSED WELL.
6. NO PERENNIAL STREAMS, LAKES, PONDS, OR RESERVOIRS WITHIN 100 FEET OF THE LIMITS OF DISTURBANCE.
7. NO NATURALLY PRODUCING TROUT STREAM WITHIN 300 FEET OF LIMITS OF DISTURBANCE.
8. NO GROUND INTAKE OR PUBLIC WATER SUPPLY WITHIN 1000 FEET OF WELL PAD, LIMITS OF DISTURBANCE, E & S CONTROLS OR PUBLIC WATER SUPPLY.

SURFACE HOLE LOCATION (SHL):
GEOGRAPHIC (NAD83): LATITUDE: 40.106933° LONGITUDE: -80.532181°
UTM (NAD83, ZONE 17, FEET): NORTHING: 14,566,016.494 EASTING: 1,771,225.479
UTM (NAD83, ZONE 17, METERS): NORTHING: 4,439,730.707 EASTING: 539,870.606
LANDING POINT LOCATION (LPL):
GEOGRAPHIC (NAD83): LATITUDE: 40.110458° LONGITUDE: -80.526661°
UTM (NAD83, ZONE 17, FEET): NORTHING: 14,567,308.410 EASTING: 1,772,762.110
UTM (NAD83, ZONE 17, METERS): NORTHING: 4,440,124.484 EASTING: 540,338.972
BOTTOM HOLE LOCATION (BHL):
GEOGRAPHIC (NAD83): LATITUDE: 40.128749° LONGITUDE: -80.536783°
UTM (NAD83, ZONE 17, FEET): NORTHING: 14,573,954.110 EASTING: 1,769,897.210
UTM (NAD83, ZONE 17, METERS): NORTHING: 4,442,150.097 EASTING: 539,465.749

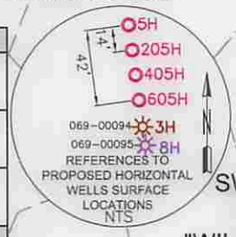

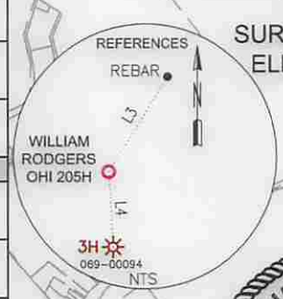

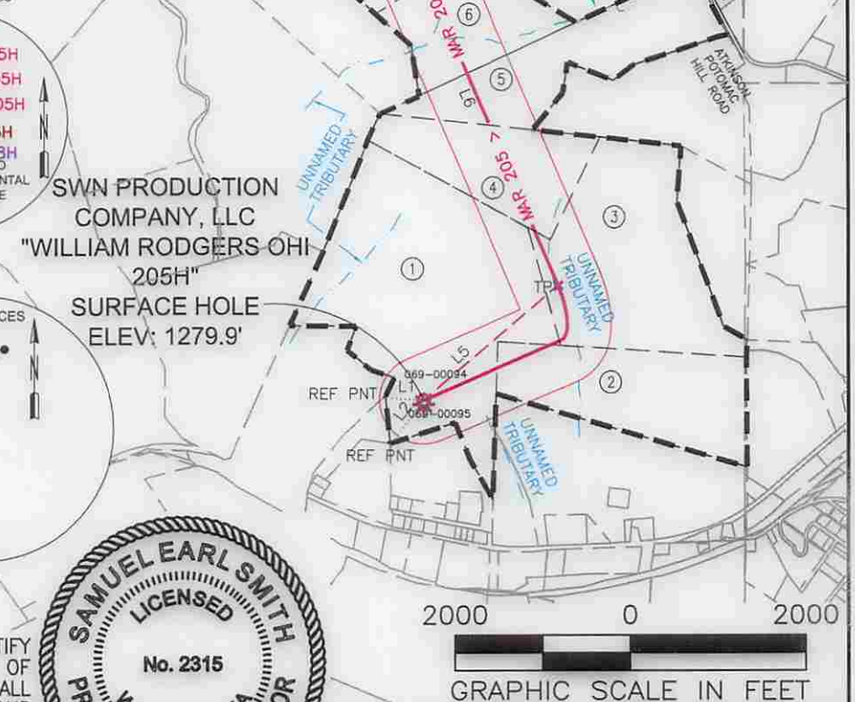

I, THE UNDERSIGNED, HEREBY CERTIFY THAT THIS PLAT IS CORRECT TO THE BEST OF MY KNOWLEDGE AND BELIEF AND SHOWS ALL THE INFORMATION REQUIRED BY LAW AND REGULATIONS ISSUED AND PRESCRIBED BY THE DEPARTMENT OF ENVIRONMENTAL PROTECTION.

P.S. 2315

SAMUEL EARL SMITH LICENSED No. 2315 WEST VIRGINIA PROFESSIONAL SURVEYOR

COMPANY: SWN Production Company, LLC — SWN Production Company™

(+) DENOTES LOCATION OF WELL ON UNITED STATES TOPOGRAPHIC MAPS

WVDEP
OFFICE OF OIL & GAS
601 57TH STREET
CHARLESTON, WV 25034

MINIMUM DEGREE OF ACCURACY: 1/200

PROVEN SOURCE OF ELEVATION: SURVEY GRADE GPS (NAVD 88, US FT)

WILLIAM RODGERS OHI

OPERATOR'S WELL #: 205H

API WELL #: 47 (STATE) 69 (COUNTY) DD192H6A (PERMIT)

WELL TYPE: OIL ☐ WASTE DISPOSAL ☐ PRODUCTION ☐ DEEP ☐ GAS ☒ LIQUID INJECTION ☐ STORAGE ☐ SHALLOW ☒

WATERSHED: WHEELING CREEK — ELEVATION: 1279.9'

DISTRICT: LIBERTY — COUNTY: OHIO — QUADRANGLE: VALLEY GROVE, WV

SURFACE OWNER: WILLIAM I. RODGERS & DOUGLAS W. RODGERS — ACREAGE: ±143.09

OIL & GAS ROYALTY OWNER: WILLIAM I. RODGERS & DOUGLAS W. RODGERS — ACREAGE: ±143.09

DRILL ☒ DRILL DEEPER ☐ REDRILL ☐ FRACTURE OR STIMULATE ☒ PLUG OFF OLD FORMATION ☐ PERFORATE NEW FORMATION ☐

CONVERT ☐ PLUG & ABANDON ☐ CLEAN OUT & REPLUG ☐ OTHER CHANGE ☐ (SPECIFY)

TARGET FORMATION: MARCELLUS — ESTIMATED DEPTH: 6,557' TVD 14,478' TMD

WELL OPERATOR: SWN PRODUCTION COMPANY, LLC
ADDRESS: P.O. BOX 1300
CITY: JANE LEW STATE: WV ZIP CODE: 26378

DESIGNATED AGENT: DEE SOUTHALL
ADDRESS: P.O. BOX 1300
CITY: JANE LEW STATE: WV ZIP CODE: 26378

LEGEND:
- PROPOSED SURFACE HOLE / BOTTOM HOLE
- EXISTING / PRODUCING WELLHEAD
- ABANDONED WELL
- PLUGGED & ABANDONED WELL
- CUT CONDUCTOR
- LEASE BOUNDARY
- 500' DHP BUFFER
- MAR 1 > MARCELLUS DHP
- ABANDONED PATH

REVISIONS:	DATE: 06-04-2015
⚠ UPDATED DIRECTIONAL PATH 08-18-2015	
⚠ REVISED TVD 08-21-2015	DRAWN BY: M. PATRICK
	SCALE: 1" = 2000'
	DRAWING NO: 59054
	WELL LOCATION PLAT

S:\WEST VIRGINIA\GAS WELLS\OHI - OHIO COUNTY, WV\WILLIAM RODGERS OHI\WILLIAM RODGERS OHI 205H\WILLIAM RODGERS OHI 205H.DWG
TUESDAY AUGUST 25 2015 03:42PM

PROPERTY NUMBER 2501162934
PAD ID 3001155609

06900192

WW-6A1
(5/13)

Operator's Well No. William Rodgers OHI 205H

INFORMATION SUPPLIED UNDER WEST VIRGINIA CODE
Chapter 22, Article 6A, Section 5(a)(5)
IN LIEU OF FILING LEASE(S) AND OTHER CONTINUING CONTRACT(S)

Under the oath required to make the verification on page 1 of this Notice and Application, I depose and say that I am the person who signed the Notice and Application for the Applicant, and that –

(1) the tract of land is the same tract described in this Application, partly or wholly depicted in the accompanying plat, and described in the Construction and Reclamation Plan;

(2) the parties and recordation data (if recorded) for lease(s) or other continuing contract(s) by which the Applicant claims the right to extract, produce or market the oil or gas are as follows:

Lease Name or Number	Grantor, Lessor, etc.	Grantee, Lessee, etc.	Royalty	Book/Page
"SEE EXHIBIT A"				

Acknowledgement of Possible Permitting/Approval
In Addition to the Office of Oil and Gas

The permit applicant for the proposed well work addressed in this application hereby acknowledges the possibility of the need for permits and/or approvals from local, state, or federal entities in addition to the DEP, Office of Oil and Gas, including but not limited to the following:

- WV Division of Water and Waste Management
- WV Division of Natural Resources WV Division of Highways
- U.S. Army Corps of Engineers
- U.S. Fish and Wildlife Service
- County Floodplain Coordinator

Received
Office of Oil & Gas
JUL 16 2015

The applicant further acknowledges that any Office of Oil and Gas permit in no way overrides, replaces, or nullifies the need for other permits/approvals that may be necessary and further affirms that all needed permits/approvals should be acquired from the appropriate authority before the affected activity is initiated.

Well Operator: SWN Production Company L.L.C
By:
Its: Robert Walter, Landman

Adkins, Laura L

From: Robert Walter <Robert_Walter@SWN.COM>
Sent: Wednesday, August 26, 2015 11:07 AM
To: Adkins, Laura L
Cc: Dee Southall
Subject: RE: Message from Bizhub 754

Laura,
In those two, CHK assigned 32.5% to Statoil, and the remainder to SWN. That is why you see CHK twice on the left and then Statoil followed by SWN. If you would like us to represent that differently, please let me know.

From: Adkins, Laura L [mailto:Laura.L.Adkins@wv.gov]
Sent: Wednesday, August 26, 2015 10:01 AM
To: Robert Walter
Cc: Dee Southall
Subject: FW: Message from Bizhub 754

Robert,

I have attached the latest 6A1 I received for the Rodgers well. I have highlighted the first two leases where they don't convey to SWN via no conveyance from from Statoil back to Chesapeake. Please overlook the third lease where it is highlighted....that one is okay.

From: DEP_Room_2064_Copier@wv.gov [mailto:DEP_Room_2064_Copier@wv.gov]
Sent: Wednesday, August 26, 2015 12:04 PM
To: Adkins, Laura L
Subject: Message from Bizhub 754

Notice: This e-mail may contain privileged and/or confidential information and is intended only for the addressee. If you are not the addressee or the person responsible for delivering it to the addressee, you may not copy or distribute this communication to anyone else. If you received this communication in error, please notify us immediately by telephone or return e-mail and promptly delete the original message from your system. Thank you!

EXHIBIT "A"

Attached to and made a part of the State of West Virginia Oil and Gas Permit Form, WW-6A1, by SWN Production Company, LLC, Operator
William Rodgers OHI 205H
Ohio County, West Virginia

6)	3-L9-15.3	1-313866-000	Thelma A. Miller Life Estate Carl E. Miller Jr. Remainderman	Chesapeake Appalachia, L.L.C. Statoil USA Onshore Properties Inc. SWN Production Company, L.L.C. SWN Exchange Titleholder, L.L.C.	19.25%	821/36 825/724 884/1 881/51
7)	3-L9-14	1-385510-000	William E. Noble and Dawn Baltich	Chevron U.S.A., Inc. Statoil USA Onshore Properties Inc. Chesapeake Appalachia, L.L.C. SWN Production Company, L.L.C. SWN Exchange Titleholder, L.L.C.	15%	834/42 867/701 867/713 883/742 889/487
8)	3-L9-6.2		William H. Ball and Dorothy M. Ball	Chesapeake Appalachia, L.L.C. Statoil USA Onshore Properties Inc. SWN Production Company, L.L.C.		838/746 851/558 885/728
9)	3-L9-6.3		William H. Ball and Dorothy M. Ball	Chesapeake Appalachia, L.L.C. Statoil USA Onshore Properties Inc. SWN Production Company, L.L.C.		838/746 851/558 885/728
10)	3-L9-6.6	1-324750-000	Michael E. Fisher and Susan K. Fisher	Range Resources Chesapeake Appalachia, L.L.C. Statoil USA Onshore Properties Inc. SWN Production Company, L.L.C. SWN Exchange Titleholder, L.L.C.	14.5%	788/255 808/455 822/632 883/539 889/338
11)	3-L9-1	1-272712-000	Nancy C. Reass	Chesapeake Appalachia, L.L.C. Statoil USA Onshore Properties Inc. SWN Production Company, L.L.C. SWN Exchange Titleholder, L.L.C.	12.5%	792/763 797/628 885/260 889/298

EXHIBIT "A"

Attached to and made a part of the State of West Virginia Oil and Gas Permit Form, WW-6A1, by SWN Production Company, LLC, Operator
William Rodgers OHI 205H
Ohio County, West Virginia

#	TMP	LEASE #	LESSOR	LESSEE	ROYALTY	BK/PG
1)	3-L12-1	1-351089-000	William I. Rodgers and Douglas Wayne Rodgers	TriEnergy Holding, L.L.C.	18.0%	810/374
				Chesapeake Appalachia, L.L.C.		825/708
				Statoil USA Onshore Properties Inc.		822/652
				SWN Production Company, L.L.C.		883/611
2)	3-L12-4.6	1-272695-000	Lois Miller	Chesapeake Appalachia, L.L.C.	12.5%	792/354
				SWN Exchange Titleholder, LLC		889/298
				SWN Production Company, L.L.C.		885/260
2)	3-L12-4.6	1-268329-000	Alice Anderson	Chesapeake Appalachia, L.L.C.	12.5%	792/354
				SWN Exchange Titleholder, LLC		889/298
				SWN Production Company, L.L.C.		885/260
3)	3-L12-2	WV0000259-000	Hilda E. Miller	TriEnergy Holdings, L.L.C.	16%	804/287
				Chesapeake Appalachia, L.L.C.		821/84
				Statoil USA Onshore Properties Inc.		838/417
				SWN Production Company, L.L.C.		885/776
				SWN Exchange Titleholder, L.L.C.		889/267
4)	3-L12-2.1	WV0000259-000	Hilda E. Miller	TriEnergy Holdings, L.L.C.	16%	804/287
				Chesapeake Appalachia, L.L.C.		821/84
				Statoil USA Onshore Properties Inc.		838/417
				SWN Production Company, L.L.C.		885/776
				SWN Exchange Titleholder, L.L.C.		889/267
5)	3-L9-15	1-313866-000	Thelma A. Miller Life Estate	Chesapeake Appalachia, L.L.C.	19.25%	821/36
			Carl E. Miller Jr. Remainderman	Statoil USA Onshore Properties Inc.		825/724
				SWN Production Company, L.L.C.		884/1
				SWN Exchange Titleholder, L.L.C.		881/51

HOFFMAN ASSOCIATES INC
320 O'Bryan Lane • Van Buren, AR 72956
Office: 479.474.7916 • Fax: 479.474.2450
Surveying • handa-inc.com

LINE	BEARING	DISTANCE	DESCRIPTION	MONUMENT
L1	N 73°28'33" W	1406.68'	SHL TO LANDMARK	5/8" REBAR
L2	S 52°31'12" W	900.57'	SHL TO LANDMARK	5/8" REBAR
L3	N 52°39'45" E	242.09'	SHL TO REF. PNT.	5/8" REBAR
L4	S 77°10'23" W	308.27'	SHL TO REF. PNT.	5/8" REBAR

LINE	BEARING	DISTANCE	CURVE LENGTH	DESCRIPTION
L5	N 58°04'24" E	2356.93'		SHL TO LP
L6	S 39°59'58" E	549.81'		LP TO PC1
L7	CHD: S 43°16'06" E	CHD: 326.65'	326.81'	PC1 TO POC1
L8	S 46°32'21" E	5424.69'		POC1 TO BHL

NOTES ON SURVEY

1. COORDINATE SYSTEM IS UTM, NAD 83 DATUM, ZONE 17, U.S. FOOT AND WELL COORDINATES ESTABLISHED USING SURVEY GRADE GPS.
2. SURFACE AND ROYALTY OWNER INFORMATION AND THEIR BOUNDARIES SHOWN HEREON WERE PLOTTED FROM DEEDS AND/OR TAX PARCEL MAPS PROVIDED BY CLIENT AND/OR FIELD LOCATIONS.
3. THIS PLAT DOES NOT REPRESENT A BOUNDARY SURVEY OF THE PARCELS SHOWN HEREON.
4. NO OCCUPIED DWELLINGS AND AGRICULTURE BUILDINGS GREATER THAN 2500 SQ FT. WITHIN 625 FEET OF PROPOSED OF CENTER OF PAD.
5. NO WATER WELLS OR DEVELOPED SPRINGS WITHIN 250 FEET OF PROPOSED WELL.
6. NO PERENNIAL STREAMS, LAKES, PONDS, OR RESERVOIRS WITHIN 100 FEET OF THE LIMITS OF DISTURBANCE.
7. NO NATURALLY PRODUCING TROUT STREAM WITHIN 300 FEET OF LIMITS OF DISTURBANCE.
8. NO GROUND INTAKE OR PUBLIC WATER SUPPLY WITHIN 1000 FEET OF WELL PAD, LIMITS OF DISTURBANCE, E & S CONTROLS OR PUBLIC WATER SUPPLY.

TRACT	SURFACE OWNER (S) / ROYALTY OWNER (R)	TAX PARCEL	ACRES
1	WILLIAM D RITCHEA & SHIRLEY E RITCHEA (S/R)	12-15-21	82.00
3	H C LEMASTERS HRS (S) ALTA O HORNER (R) ALFRED HORNER & DELORES HORNER (R) JESSIE O FREELAND (R) JUDITH ANN KEANE & MICHAEL KEANE (R) MARLENE DUNN & ALFRED DUNN (R) SHIRLEY GERBER (R) FILETA M HORNER (R) JOSEPH LEMASTERS & GRETA LEMASTERS (R) CHRISTINA DAVIS (R) DELIA LEMASTERS (R) CATHERINE MAE THOBURN & ARTHUR THOBURN (R)	12-15-18	82.00
2	DOLLY G LEMASTERS EST (S) MARY M BALLOUZ DAVIS (R) THE SIEGLER FAMILY TRUST (R) ROSALYN A WETZOER (R) DEBORAH REH (R)	12-15-19	122.00
4	HAROLD W HEETER JR, MICHAEL WADE HOLTER, & BRUCE ALLEN KRAWLING (S) A C BALLARD & VIRGINIA BALLARD (R) ALBERT RAY TAYLOR & CARRIE M TAYLOR (R)	12-15-23	28.125
5	DAVID LEE HENDERSON & DEBRA DIANE HENDERSON (S) CARL M CORBY AND MARGARET LEONA CORBY, AUSTIN LETHA FRIZZELL & FRANK FIZZELL, VERNA D LANE, RYAN L KING & NANCY J KING, ISMEL A CORBY & MARY M CORBY (R) DARREL C CORBY & MARGARET L CORBY, MARGARET D CORY, ANN CORBY, SAMUEL LAWRENCE HAINES, DAVID L HAINES, HERBERT FAWKINS & PATTY HAWKINS (R) EDNA SHOWEN & RALPH SHOWEN (R) ALLEN M FORSHEE & KERMIT FORSHEE, MARY ETTA CORBY, MARGRET L NAVEHAN & MORRIS C NAVEHAN, LORRETTA MAE GILLIS & STANLEY GILLIS, LOIDES M CORBY (R)	12-15-34	48.00

TRACT	SURFACE OWNER (S) / ROYALTY OWNER (R)	TAX PARCEL	ACRES
5	JOHN D HENDERSON & CORNELIA HENDERSON AND DAVID L HENDERSON & VICTORIA J HENDERSON (R) (cont.) IRENE DANNICK (R) JEAN WARNER & DONALD WARNER, MABEL CORBY, RALPH C CORBY & WILMA CORBY, VERNA MARIE LEAS & DALE LEAS, PATRICIA C THOMAS & R WAYNE THOMAS, ROBERT R CORBY & SHELVIA L CORBY (R) JOHN R CORBY & LINDA CORBY, JAMES SHAMBACH & MYRTLE SHAMBACH, LEWIS J ALLEN & JULIA ALLEN, FRANCIS A EMMERT & MARIAN E EMMERT, CRAIG CORBY & CLAUDIA CORBY (R) KATHY L CUMMINGS & MICHAEL S CUMMINGS, ROBERT J CORBY, RUTH ANN NOVACK & GLENN A NOVACK (R) LENA M COWAN, NORMAN R. CORBY, PAUL F CORBY & DOROTHY L CORBY, GREGORY E CORBY, ALICE ESTHER CORBY, BRENDA K DEVES & CRAIG DEVES (R) PAUL PALMER & MARION W PALMER (R) THERESA M GATES (R) THOMAS M DOUGLAS & MAUDE C DOUGLAS (R)		
6	KIMBERLY ANN YORK (S) MARY M BALLOUZ DAVIS (R) THE SIEGLER FAMILY TRUST (R) ROSALYN A WETZOER (R) DEBORAH REH (R) HAROLD H BLAKE & DONNA M BLAKE (R)	12-15-28	44.875
7	RENNEL L WELSH (S) EAST RESOURCES INC. (R) HADDAD & BROOKS INC. (R)	1-10-10	28.50
8	SHIRLEY GREATHOUSE (L) EAST RESOURCES INC. (R) HADDAD & BROOKS INC. (R)	1-10-11	85.00
9	DAVID PAUL HANSEN (S)	12-15-30	4.00

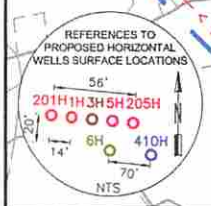

SURFACE HOLE LOCATION (SHL):
GEOGRAPHIC (NAD83): LATITUDE: 39.669521° LONGITUDE: -80.659049°
UTM (NAD83, ZONE 17, FEET): NORTHING: 14,406,578.426 EASTING: 1,736,359.166
UTM (NAD83, ZONE 17, METERS): NORTHING: 4,391,133.886 EASTING: 529,243.332
"LANDING POINT" LOCATION (LPL):
GEOGRAPHIC (NAD83): LATITUDE: 39.672923° LONGITUDE: -80.651923°
UTM (NAD83, ZONE 17, FEET): NORTHING: 14,407,824.842 EASTING: 1,738,359.552
UTM (NAD83, ZONE 17, METERS): NORTHING: 4,391,513.795 EASTING: 529,853.051
BOTTOM HOLE LOCATION (BHL):
GEOGRAPHIC (NAD83): LATITUDE: 39.660816° LONGITUDE: -80.635942°
UTM (NAD83, ZONE 17, FEET): NORTHING: 14,403,434.394 EASTING: 1,742,874.332
UTM (NAD83, ZONE 17, METERS): NORTHING: 4,390,175.584 EASTING: 531,229.159

SWN PRODUCTION COMPANY, LLC
"WILLIAM RITCHEA WTZ 410H"
SURFACE HOLE
ELEV: 1563.3'

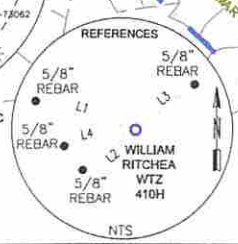

SWN PRODUCTION COMPANY, LLC
SURFACE HOLES
1. "WILLIAM RITCHEA WTZ 1H"
3. "WILLIAM RITCHEA WTZ 3H"
5. "WILLIAM RITCHEA WTZ 5H"
6. "WILLIAM RITCHEA WTZ 6H"
201. "WILLIAM RITCHEA WTZ 201H"
205. "WILLIAM RITCHEA WTZ 205H"
410. "WILLIAM RITCHEA WTZ 410H"

GRID NORTH
UTM, NAD83 DATUM, ZONE 17, US FT

2000 0 2000
GRAPHIC SCALE IN FEET

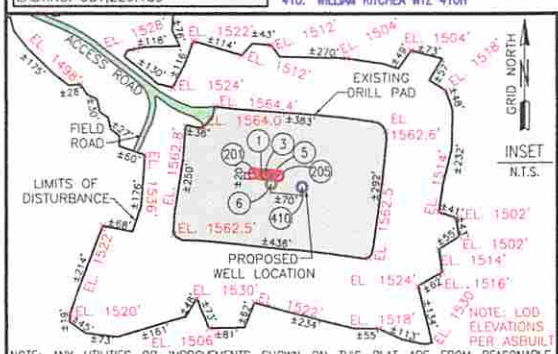

NOTE: ANY UTILITIES OR IMPROVEMENTS SHOWN ON THIS PLAT ARE FROM REASONABLE VISUAL OBSERVATIONS. NO UTILITY COMPANIES WERE CONTACTED FOR UTILITY LINE LOCATIONS.

COMPANY: SWN Production Company, LLC — SWN Production Company™

OPERATOR'S WELL #: WILLIAM RITCHEA WTZ 410H

LOCATION: PROCTOR DISTRICT, WETZEL COUNTY, WEST VIRGINIA

SURFACE HOLE LOCATION:
GEOGRAPHIC (NAD83): LATITUDE: 39.669521° LONGITUDE: -80.659049°
BOTTOM HOLE LOCATION:
GEOGRAPHIC (NAD83): LATITUDE: 39.660816° LONGITUDE: -80.635942°

LEGEND:
- PROPOSED SURFACE HOLE / BOTTOM HOLE
- EXISTING / PRODUCING WELLHEAD
- ABANDONED WELL
- PLUGGED & ABANDONED WELL
- CUT CONDUCTOR
- DRILLING UNIT
- LEASE BOUNDARY
- 500' DHP BUFFER
- MAR 1 > MARCELLUS DHP
- ABANDONED PATH

REVISIONS:	DATE: 08-31-2015
⚠ ADDED ADJACENT PARCELS 08-14-2015	
⚠ ADDED TRACT 9 08-18-2015	DRAWN BY: S. HUTSON
	SCALE: 1" = 2000'
	DRAWING NO: 59041
	INTERNAL WELL PLAT

S:\WEST VIRGINIA\GAS WELLS\WTZ - WETZEL COUNTY, WV\WILLIAM RITCHEA WTZ\WILLIAM RITCHEA WTZ 410H\WILLIAM RITCHEA WTZ 410H.DWG
TUESDAY SEPTEMBER 01 2015 04:51PM

PROPERTY NUMBER 2501164487
PAD ID 3001161755

06900192

SWN
Southwestern Energy®
PO Box 1300
Jane Lew, WV 26378
PHONE: (832) 796-1610

June 3, 2015

Ms. Laura Adkins
WV DEP Office of Oil & Gas
601 57th St., SE
Charleston, WV 25304

RE: SWN's proposed William Rodgers OHI 5H, William Rodgers OHI 205H, William Rodgers OHI 405H & William Rodgers OHI 605H in Ohio County, West Virginia, Drilling under Atkinson Potomac Hill Road

Dear Ms. Adkins:

SWN Production Company, LLC ("SWN") is applying for a drilling permit for the above referenced well. The State of West Virginia has raised some concern as to SWN's right to drill under Atkinson Potomac Hill Road. Please be advised that SWN has leased all mineral owners under said route as it relates to the above-referenced well and unit.

Thank you.

Sincerely,

Robert Walter
Senior Landman
SWN Production Company, LLC
10000 Energy Drive
Spring, Texas 77389

$\frac{R^2}{A} \rightarrow V+^{\circ}$

The Right People doing the Right Things, wisely investing the cash flow from our underlying Assets, will create Value+

Received
Office of Oil & Gas
JUL 16 2015

WW-6AC
(1/12)

06900192

STATE OF WEST VIRGINIA
DEPARTMENT OF ENVIRONMENTAL PROTECTION, OFFICE OF OIL AND GAS
NOTICE CERTIFICATION

Date of Notice Certification: _____

API No. 47- 69 -_____
Operator's Well No. William Rodgers OHI 205H
Well Pad Name: William Rodgers OHI Pad

Notice has been given:
Pursuant to the provisions in West Virginia Code § 22-6A, the Operator has provided the required parties with the Notice Forms listed below for the tract of land as follows:

State:	WV	UTM NAD 83 Easting:	539870.606
County:	69- Ohio	Northing:	4439730.707
District:	3- Liberty	Public Road Access:	Atkinson Potomac Hill Road
Quadrangle:	648- Valley Grove	Generally used farm name:	William Rodgers
Watershed:	Little Wheeling Creek		

Pursuant to West Virginia Code § 22-6A-7(b), every permit application filed under this section shall be on a form as may be prescribed by the secretary, shall be verified and shall contain the following information: (14) A certification from the operator that (i) it has provided the owners of the surface described in subdivisions (1), (2) and (4), subsection (b), section ten of this article, the information required by subsections (b) and (c), section sixteen of this article; (ii) that the requirement was deemed satisfied as a result of giving the surface owner notice of entry to survey pursuant to subsection (a), section ten of this article six-a; or (iii) the notice requirements of subsection (b), section sixteen of this article were waived in writing by the surface owner; and Pursuant to West Virginia Code § 22-6A-11(b), the applicant shall tender proof of and certify to the secretary that the notice requirements of section ten of this article have been completed by the applicant.

Pursuant to West Virginia Code § 22-6A, the Operator has attached proof to this Notice Certification that the Operator has properly served the required parties with the following: *PLEASE CHECK ALL THAT APPLY	OOG OFFICE USE ONLY
☐ 1. NOTICE OF SEISMIC ACTIVITY or ☒ NOTICE NOT REQUIRED BECAUSE NO SEISMIC ACTIVITY WAS CONDUCTED	☐ RECEIVED/ NOT REQUIRED
☐ 2. NOTICE OF ENTRY FOR PLAT SURVEY or ☒ NO PLAT SURVEY WAS CONDUCTED	☐ RECEIVED
☒ 3. NOTICE OF INTENT TO DRILL or ☐ NOTICE NOT REQUIRED BECAUSE NOTICE OF ENTRY FOR PLAT SURVEY WAS CONDUCTED or	☐ RECEIVED/ NOT REQUIRED
☐ WRITTEN WAIVER BY SURFACE OWNER (PLEASE ATTACH)	
☒ 4. NOTICE OF PLANNED OPERATION	☐ RECEIVED
☒ 5. PUBLIC NOTICE	☐ RECEIVED
☒ 6. NOTICE OF APPLICATION	☐ RECEIVED

Required Attachments:
The Operator shall attach to this Notice Certification Form all Notice Forms and Certifications of Notice that have been provided to the required parties and/or any associated written waivers. For the Public Notice, the operator shall attach a copy of the Class II Legal Advertisement with publication date verification or the associated Affidavit of Publication. The attached Notice Forms and Certifications of Notice shall serve as proof that the required parties have been noticed as required under West Virginia Code § 22-6A. Pursuant to West Virginia Code § 22-6A-11(b), the Certification of Notice to the person may be made by affidavit of personal service, the return receipt card or other postal receipt for certified mailing.

Received
Office of Oil & Gas
JUL 16 2015

WW-6AC
(1/12)

06900192

Certification of Notice is hereby given:

THEREFORE, I _____, have read and understand the notice requirements within West Virginia Code § 22-6A. I certify that as required under West Virginia Code § 22-6A, I have served the attached copies of the Notice Forms, identified above, to the required parties through personal service, by registered mail or by any method of delivery that requires a receipt or signature confirmation. I certify under penalty of law that I have personally examined and am familiar with the information submitted in this Notice Certification and all attachments, and that based on my inquiry of those individuals immediately responsible for obtaining the information, I believe that the information is true, accurate and complete. I am aware that there are significant penalties for submitting false information, including the possibility of fine and imprisonment.

Well Operator:	SWN Production Co., LLC	Address:	P.O. Box 12359
By:	Dee Southall		Spring, TX 77391-4954
Its:	Regulatory Supervisor	Facsimile:	304-471-2497
Telephone:	832-796-1614	Email:	Dee_Southall@swn.com

NOTARY SEAL
OFFICIAL SEAL
Notary Public, State of West Virginia
BRITTANY R WOODY
3302 Old Elkins Road
Buckhannon, WV 26201
My commission expires November 27, 2022

Subscribed and sworn before me this 3rd day of June 2015.

Brittany R Woody Notary Public

My Commission Expires 11/27/2022

Oil and Gas Privacy Notice:

The Office of Oil and Gas processes your personal information, such as name, address and telephone number, as part of our regulatory duties. Your personal information may be disclosed to other State agencies or third parties in the normal course of business or as needed to comply with statutory or regulatory requirements, including Freedom of Information Act requests. Our office will appropriately secure your personal information. If you have any questions about our use or your personal information, please contact DEP's Chief Privacy Officer at depprivacyofficer@wv.gov.

Received
Office of Oil & Gas
JUL 16 2015

WW-6A
(9-13)

API NO. 47- 69 -
OPERATOR WELL NO. William Rodgers OHI 205H
Well Pad Name: William Rodgers OHI Pad

STATE OF WEST VIRGINIA
DEPARTMENT OF ENVIRONMENTAL PROTECTION, OFFICE OF OIL AND GAS
NOTICE OF APPLICATION

Notice Time Requirement: notice shall be provided no later than the **filing date of permit application.**

Date of Notice: _____ **Date Permit Application Filed:** _____

Notice of:

☑ PERMIT FOR ANY WELL WORK ☐ CERTIFICATE OF APPROVAL FOR THE CONSTRUCTION OF AN IMPOUNDMENT OR PIT

Delivery method pursuant to West Virginia Code § 22-6A-10(b)

☐ PERSONAL SERVICE ☑ REGISTERED MAIL ☐ METHOD OF DELIVERY THAT REQUIRES A RECEIPT OR SIGNATURE CONFIRMATION

Pursuant to W. Va. Code § 22-6A-10(b) no later than the filing date of the application, the applicant for a permit for any well work or for a certificate of approval for the construction of an impoundment or pit as required by this article shall deliver, by personal service or by registered mail or by any method of delivery that requires a receipt or signature confirmation, copies of the application, the erosion and sediment control plan required by section seven of this article, and the well plat to each of the following persons: (1) The owners of record of the surface of the tract on which the well is or is proposed to be located; (2) The owners of record of the surface tract or tracts overlying the oil and gas leasehold being developed by the proposed well work, if the surface tract is to be used for roads or other land disturbance as described in the erosion and sediment control plan submitted pursuant to subsection (c), section seven of this article; (3) The coal owner, operator or lessee, in the event the tract of land on which the well proposed to be drilled is located [sic] is known to be underlain by one or more coal seams; (4) The owners of record of the surface tract or tracts overlying the oil and gas leasehold being developed by the proposed well work, if the surface tract is to be used for the placement, construction, enlargement, alteration, repair, removal or abandonment of any impoundment or pit as described in section nine of this article; (5) Any surface owner or water purveyor who is known to the applicant to have a water well, spring or water supply source located within one thousand five hundred feet of the center of the well pad which is used to provide water for consumption by humans or domestic animals; and (6) The operator of any natural gas storage field within which the proposed well work activity is to take place. (c)(1) If more than three tenants in common or other co-owners of interests described in subsection (b) of this section hold interests in the lands, the applicant may serve the documents required upon the person described in the records of the sheriff required to be maintained pursuant to section eight, article one, chapter eleven-a of this code. (2) Notwithstanding any provision of this article to the contrary, notice to a lien holder is not notice to a landowner, unless the lien holder is the landowner. W. Va. Code R. § 35-8-5.7.a requires, in part, that the operator shall also provide the Well Site Safety Plan ("WSSP") to the surface owner and any water purveyor or surface owner subject to notice and water testing as provided in section 15 of this rule.

☑ Application Notice ☑ WSSP Notice ☑ E&S Plan Notice ☑ Well Plat Notice is hereby provided to:

☑ SURFACE OWNER(s)
Name: William I. Rodgers & Douglas W. Rodgers ✓
Address: 94 McCoy Road
Valley Grove, WV 26060
Name: Jack Dillie ✓
Address: PO Box 4
Valley Grove, WV 26060

☐ SURFACE OWNER(s) (Road and/or Other Disturbance)
Name: _____
Address: _____
Name: _____
Address: _____

☐ SURFACE OWNER(s) (Impoundments or Pits)
Name: _____
Address: _____

☑ COAL OWNER OR LESSEE
Name: Alliance Resources GP, LLC %Christine St. John
Address: 2596 Battle Run Road
Triadelphia, WV 26059

☐ COAL OPERATOR
Name: _____
Address: _____

☑ SURFACE OWNER OF WATER WELL AND/OR WATER PURVEYOR(s)
Name: *** See Attachment #1
Address: _____

☐ OPERATOR OF ANY NATURAL GAS STORAGE FIELD
Name: _____
Address: _____

*Please attach additional forms if necessary

Received
Office of Oil & Gas
JUL 16 2015

Attachment #1

William Rodgers 10H Pad Water Purveyor 1500ft			
Map	**Parcel #**	**Landowner Name**	**Landowner Address**
L11	62	Mildred & Marion Mazgaj	PO Box 206, Valley Grove, WV 26060
L12	1	William & Douglas Rodgers	94 McCoy Road, Valley Grove, WV 26060
L12	4	Joseph & Anita Tankovits	11519 National Road, Valley Grove, WV 26060
L12	5.1	William & Douglas Rodgers	94 McCoy Road, Valley Grove, WV 26060
L12	6	Cathy & Jerry Caldwell	182 Caldwell Lane, Valley Grove, WV 26060
L12	27	Todd Maxwell	11149 National Road, Valley Grove, WV 26060
L12J	5.2	William & Douglas Rodgers	94 McCoy Road, Valley Grove, WV 26060

06900192

Received
Office of Oil & Gas
JUL 16 2015

WW-6A
(8-13)

API NO. 47- 69 - 06900192
OPERATOR WELL NO. William Rodgers OHI 205H
Well Pad Name: William Rodgers OHI Pad

Notice is hereby given:
Pursuant to West Virginia Code § 22-6A-10(b), notice is hereby given that the undersigned well operator has applied for a permit for well work or for a certificate of approval for the construction of an impoundment or pit.

This Notice Shall Include:
Pursuant to W. Va. Code § 22-6A-10(b), this notice shall include: (1) copies of the application; (2) the erosion and sediment control plan required by section seven of this article; and (3) the well plat.

Pursuant to W. Va. Code § 22-6A-10(f), this notice shall include: (1) a statement of the time limits for filing written comments; (2) who may file written comments; (3) the name and address of the secretary for the purpose of filing the comments and obtaining additional information; and (4) a statement that the persons may request, at the time of submitting written comments, notice of the permit decision and a list of persons qualified to test water.

Pursuant to W. Va. Code R. § 35-8-5.7.a, the operator shall provide the Well Site Safety Plan to the surface owner and any water purveyor or surface owner subject to notice and water testing as provided in section 15 of this rule.

Pursuant to W. Va. Code R. § 35-8-15.2.c, this notice shall: (1) contain a statement of the surface owner's and water purveyor's right to request sampling and analysis; (2) advise the surface owner and water purveyor of the rebuttable presumption for contamination or deprivation of a fresh water source or supply; advise the surface owner and water purveyor that refusal to allow the operator to conduct a pre-drilling water well test constitutes a method to rebut the presumption of liability; (3) advise the surface owner and water purveyor of his or her independent right to sample and analyze any water supply at his or her own expense; advise the surface owner and water purveyor whether or not the operator will utilize an independent laboratory to analyze any sample; and (4) advise the surface owner and or water purveyor that he or she can obtain from the Chief a list of water testing laboratories in the subject area capable of and qualified to test water supplies in accordance with standard acceptable methods.

Additional information related to horizontal drilling may be obtained from the Secretary, at the WV Department of Environmental Protection headquarters, located at 601 57th Street, SE, Charleston, WV 25304 (304-926-0450) or by visiting www.dep.wv.gov/oil-and-gas/pages/default.aspx.

Well Location Restrictions
Pursuant to W. Va. Code § 22-6A-12, Wells may not be drilled within two hundred fifty feet measured horizontally from any existing water well or developed spring used for human or domestic animal consumption. The center of well pads may not be located within six hundred twenty-five feet of an occupied dwelling structure, or a building two thousand five hundred square feet or larger used to house or shelter dairy cattle or poultry husbandry. This limitation is applicable to those wells, developed springs, dwellings or agricultural buildings that existed on the date a notice to the surface owner of planned entry for surveying or staking as provided in section ten of this article or a notice of intent to drill a horizontal well as provided in subsection (b), section sixteen of this article was provided, whichever occurs first, and to any dwelling under construction prior to that date. This limitation may be waived by written consent of the surface owner transmitted to the department and recorded in the real property records maintained by the clerk of the county commission for the county in which such property is located. Furthermore, the well operator may be granted a variance by the secretary from these distance restrictions upon submission of a plan which identifies the sufficient measures, facilities or practices to be employed during well site construction, drilling and operations. The variance, if granted, shall include terms and conditions the department requires to ensure the safety and protection of affected persons and property. The terms and conditions may include insurance, bonding and indemnification, as well as technical requirements. (b) No well pad may be prepared or well drilled within one hundred feet measured horizontally from any perennial stream, natural or artificial lake, pond or reservoir, or a wetland, or within three hundred feet of a naturally reproducing trout stream. No well pad may be located within one thousand feet of a surface or ground water intake of a public water supply. The distance from the public water supply as identified by the department shall be measured as follows: (1) For a surface water intake on a lake or reservoir, the distance shall be measured from the boundary of the lake or reservoir. (2) For a surface water intake on a flowing stream, the distance shall be measured from a semicircular radius extending upstream of the surface water intake. (3) For a groundwater source, the distance shall be measured from the wellhead or spring. The department may, in its discretion, waive these distance restrictions upon submission of a plan identifying sufficient measures, facilities or practices to be employed during well site construction, drilling and operations to protect the waters of the state. A waiver, if granted, shall impose any permit conditions as the secretary considers necessary. (c) Notwithstanding the foregoing provisions of this section, nothing contained in this section prevents an operator from conducting the activities permitted or authorized by a Clean Water Act Section 404 permit or other approval from the United States Army Corps of Engineers within any waters of the state or within the restricted areas referenced in this section. (d) The well location restrictions set forth in this section shall not apply to any well on a multiple-well pad if at least one of the wells was permitted prior to the effective date of this article. (e) The secretary shall, by December 31, 2021, report to the Legislature on the noise, light, dust and volatile organic compounds generated by the drilling of horizontal wells as they relate to the well location restrictions regarding occupied dwelling structures pursuant to this section. Upon a finding, if any, by the secretary that the well location restrictions regarding occupied dwelling structures are inadequate or otherwise require alteration to address the items

Received
Office of Oil & Gas
JUL 16 2015

examined in the study required by this subsection, the secretary shall have the authority to propose for promulgation legislative rules establishing guidelines and procedures regarding reasonable levels of noise, light, dust and volatile organic compounds relating to drilling horizontal wells, including reasonable means of mitigating such factors, if necessary.

Water Well Testing:
Pursuant to West Virginia Code § 22-6A-10(d), notification shall be made, with respect to surface landowners identified in subsection (b) or water purveyors identified in subdivision (5), subsection (b) of this section, of the opportunity for testing their water well. The operator shall provide an analysis to such surface landowner or water purveyor at their request.

Water Testing Laboratories:
Pursuant to West Virginia Code § 22-6A-10(i), persons entitled to notice pursuant to subsection (b) of this section may contact the department to ascertain the names and locations of water testing laboratories in the subject area capable and qualified to test water supplies in accordance with standard accepted methods. In compiling that list of names the department shall consult with the state Bureau for Public Health and local health departments. A surface owner and water purveyor has an independent right to sample and analyze any water supply at his or her own expense. The laboratory utilized by the operator shall be approved by the agency as being certified and capable of performing sample analyses in accordance with this section.

Rebuttable Presumption for Contamination or Deprivation of a Fresh Water Source or Supply:

W. Va. Code § 22-6A-18 requires that (b) unless rebutted by one of the defenses established in subsection (c) of this section, in any action for contamination or deprivation of a fresh water source or supply within one thousand five hundred feet of the center of the well pad for horizontal well, there is a rebuttable presumption that the drilling and the oil or gas well or either was the proximate cause of the contamination or deprivation of the fresh water source or supply. (c) In order to rebut the presumption of liability established in subsection (b) of this section, the operator must prove by a preponderance of the evidence one of the following defenses: (1) The pollution existed prior to the drilling or alteration activity as determined by a predrilling or prealteration water well test. (2) The landowner or water purveyor refused to allow the operator access to the property to conduct a predrilling or prealteration water well test. (3) The water supply is not within one thousand five hundred feet of the well. (4) The pollution occurred more than six months after completion of drilling or alteration activities. (5) The pollution occurred as the result of some cause other than the drilling or alteration activity. (d) Any operator electing to preserve its defenses under subdivision (1), subsection (c) of this section shall retain the services of an independent certified laboratory to conduct the predrilling or prealteration water well test. A copy of the results of the test shall be submitted to the department and the surface owner or water purveyor in a manner prescribed by the secretary. (e) Any operator shall replace the water supply of an owner of interest in real property who obtains all or part of that owner's supply of water for domestic, agricultural, industrial or other legitimate use from an underground or surface source with a comparable water supply where the secretary determines that the water supply has been affected by contamination, diminution or interruption proximately caused by the oil or gas operation, unless waived in writing by that owner. (f) The secretary may order the operator conducting the oil or gas operation to: (1) Provide an emergency drinking water supply within twenty-four hours; (2) Provide temporary water supply within seventy-two hours; (3) Within thirty days begin activities to establish a permanent water supply or submit a proposal to the secretary outlining the measures and timetables to be used in establishing a permanent supply. The total time in providing a permanent water supply may not exceed two years. If the operator demonstrates that providing a permanent replacement water supply cannot be completed within two years, the secretary may extend the time frame on case-by-case basis; and (4) Pay all reasonable costs incurred by the real property owner in securing a water supply. (g) A person as described in subsection (b) of this section aggrieved under the provisions of subsections (b), (e) or (f) of this section may seek relief in court... (i) Notwithstanding the denial of the operator of responsibility for the damage to the real property owner's water supply or the status of any appeal on determination of liability for the damage to the real property owner's water supply, the operator may not discontinue providing the required water service until authorized to do so by the secretary or a court of competent jurisdiction.

Written Comment:
Pursuant to West Virginia Code § 22-6A-11(a), all persons described in subsection (b), section ten of this article may file written comments with the secretary as to the location or construction of the applicant's proposed well work within thirty days after the application is filed with the secretary. All persons described in West Virginia Code § 22-6A-10(b) may file written comments as to the location or construction of the applicant's proposed well work to the Secretary at:

Chief, Office of Oil and Gas
Department of Environmental Protection
601 57th St. SE
Charleston, WV 25304
(304) 926-0450

Received
Office of Oil & Gas
JUL 10 2015

Such persons may request, at the time of submitting written comments, notice of the permit decision and a list of persons qualified to test water. **NOTE: YOU ARE NOT REQUIRED TO FILE ANY COMMENT.**

WW-6A
(8-13)

API NO. 47- 069 - 0 0 1 9 2
OPERATOR WELL NO. William Rodgers OHI 205H
Well Pad Name: William Rodgers OHI Pad

Time Limits and Methods for Filing Comments.

The law requires these materials to be served on or before the date the operator files its Application. You have **THIRTY (30) DAYS** after the filing date to file your comments. Comments must be filed in person or received in the mail by the Chief's office by the time stated above. You may call the Chief's office to be sure of the date. Check with your postmaster to ensure adequate delivery time or to arrange special expedited handling. If you have been contacted by the well operator and you have signed a "voluntary statement of no objection" to the planned work described in these materials, then the permit may be issued at any time.

Pursuant to West Virginia Code § 22-6A-11(c)(2), Any objections of the affected coal operators and coal seam owners and lessees shall be addressed through the processes and procedures that exist under sections fifteen, seventeen and forty, article six of this chapter, as applicable and as incorporated into this article by section five of this article. The written comments filed by the parties entitled to notice under subdivisions (1), (2), (4), (5) and (6), subsection (b), section ten of this article shall be considered by the secretary in the permit issuance process, but the parties are not entitled to participate in the processes and proceedings that exist under sections fifteen, seventeen or forty, article six of this chapter, as applicable and as incorporated into this article by section five of this article.

Comment Requirements

Your comments must be in writing and include your name, address and telephone number, the well operator's name and well number and the approximate location of the proposed well site including district and county from the application. You may add other documents, such as sketches, maps or photographs to support your comments.

Disclaimer: All comments received will be placed on our web site http://www.dep.wv.gov/oil-and-gas/Horizontal-Permits/Pages/default.aspx and the applicant will automatically be forwarded an email notice that such comments have been submitted. The applicant will be expected to provide a response to comments submitted by any surface owner, water purveyor or natural gas storage operator noticed within the application.

Permit Denial or Condition

The Chief has the power to deny or condition a well work permit. Pursuant to West Virginia Code § 22-6A-8(d), the permit may not be issued or be conditioned, including conditions with respect to the location of the well and access roads prior to issuance if the director determines that:

(1) The proposed well work will constitute a hazard to the safety of persons;
(2) The plan for soil erosion and sediment control is not adequate or effective;
(3) Damage would occur to publicly owned lands or resources; or
(4) The proposed well work fails to protect fresh water sources or supplies.

A permit may also be denied under West Virginia Code § 22-6A-7(k), the secretary shall deny the issuance of a permit if the secretary determines that the applicant has committed a substantial violation of a previously issued permit for a horizontal well, including the applicable erosion and sediment control plan associated with the previously issued permit, or a substantial violation of one or more of the rules promulgated under this article, and in each instance has failed to abate or seek review of the violation within the time prescribed by the secretary pursuant to the provisions of subdivisions (1) and (2), subsection (a), section five of this article and the rules promulgated hereunder, which time may not be unreasonable.

Pursuant to West Virginia Code § 22-6A-10(g), any person entitled to submit written comments to the secretary pursuant to subsection (a), section eleven of this article, shall also be entitled to receive from the secretary a copy of the permit as issued or a copy of the order modifying or denying the permit if the person requests receipt of them as a part of the written comments submitted concerning the permit application. Such persons may request, at the time of submitting written comments, notice of the permit decision and a list of persons qualified to test water.

Received
Office of Oil & Gas
JUL 16 2015

WW-6A
(8-13)

API NO. 47- 69 -
OPERATOR WELL NO. William Rodgers OHI 205H
Well Pad Name: William Rodgers OHI Pad

06901192

Notice is hereby given by:

Well Operator: SWN Production Co., LLC
Telephone: 304-884-1613
Email: Dee_Southall@swn.com

Address: P.O. Box 1300
Jane Lew, WV 26378
Facsimile: 304-471-2497

Oil and Gas Privacy Notice:

The Office of Oil and Gas processes your personal information, such as name, address and telephone number, as part of our regulatory duties. Your personal information may be disclosed to other State agencies or third parties in the normal course of business or as needed to comply with statutory or regulatory requirements, including Freedom of Information Act requests. Our office will appropriately secure your personal information. If you have any questions about our use or your personal information, please contact DEP's Chief Privacy Officer at depprivacyofficer@wv.gov.

OFFICIAL SEAL
Notary Public, State of West Virginia
BRITTANY R WOODY
3302 Old Elkins Road
Buckhannon, WV 26201
My commission expires November 27, 2022

Subscribed and sworn before me this 3rd day of June 2015.

Brittany R Woody Notary Public

My Commission Expires 11/27/22

Received
Office of Oil & Gas
JUL 16 2015

WW-6A4
(1/12)

Operator Well No. William Rodgers OHI 205H
06900192

STATE OF WEST VIRGINIA
DEPARTMENT OF ENVIRONMENTAL PROTECTION, OFFICE OF OIL AND GAS
NOTICE OF INTENT TO DRILL

Pursuant to W. Va. Code § 22-6A-16(b), the Notice of Intent to Drill is only required if the notice requirements of W. Va. Code § 22-6A-10(a) have NOT been met or if the Notice of Intent to Drill requirement has NOT been waived in writing by the surface owner.

Notice Time Requirement: Notice shall be provided at least **TEN (10)** days prior to filing a permit application.
Date of Notice: 06/04/2015 **Date Permit Application Filed:** _____

Delivery method pursuant to West Virginia Code § 22-6A-16(b)

☐ HAND DELIVERY ☒ CERTIFIED MAIL RETURN RECEIPT REQUESTED

Pursuant to W. Va. Code § 22-6A-16(b), at least ten days prior to filing a permit application, an operator shall, by certified mail return receipt requested or hand delivery, give the surface owner notice of its intent to enter upon the surface owner's land for the purpose of drilling a horizontal well: *Provided,* That notice given pursuant to subsection (a), section ten of this article satisfies the requirements of this subsection as of the date the notice was provided to the surface owner: *Provided, however,* That the notice requirements of this subsection may be waived in writing by the surface owner. The notice, if required, shall include the name, address, telephone number, and if available, facsimile number and electronic mail address of the operator and the operator's authorized representative.

Notice is hereby provided to the SURFACE OWNER(s):

Name: William I. Rodgers & Douglas W. Rodgers ✓
Address: 94 McCoy Rd.
Valley Grove, WV 26060

Name: _____
Address: _____

Notice is hereby given:
Pursuant to West Virginia Code § 22-6A-16(b), notice is hereby given that the undersigned well operator has an intent to enter upon the surface owner's land for the purpose of drilling a horizontal well on the tract of land as follows:

State: West Virginia
County: Ohio
District: Liberty
Quadrangle: Valley Grove
Watershed: Wheeling Creek

UTM NAD 83 Easting: 539,870.606
Northing: 4,439,730.707
Public Road Access: National Rd.
Generally used farm name: _____

This Notice Shall Include:
Pursuant to West Virginia Code § 22-6A-16(b), this notice shall include the name, address, telephone number, and if available, facsimile number and electronic mail address of the operator and the operator's authorized representative. Additional information related to horizontal drilling may be obtained from the Secretary, at the WV Department of Environmental Protection headquarters, located at 601 57th Street, SE, Charleston, WV 25304 (304-926-0450) or by visiting www.dep.wv.gov/oil-and-gas/pages/default.aspx.

Notice is hereby given by:

Well Operator: SWN Production Co, LLC
Address: PO Box 1300, 179 Innovation Drive
Jane Lew, WV 26378
Telephone: 304-884-1615
Email: Steve_Perkins@swn.com
Facsimile: _____

Authorized Representative: Danielle Southall
Address: PO Box 1300, 179 Innovation Drive
Jane Lew, WV 26378
Telephone: 304-884-1614
Email: Danielle_Southall@swn.com
Facsimile: _____

Oil and Gas Privacy Notice:
The Office of Oil and Gas processes your personal information, such as name, address and telephone number, as part of our regulatory duties. Your personal information may be disclosed to other State agencies or third parties in the normal course of business or as needed to comply with statutory or regulatory requirements, including Freedom of Information Act requests. Our office will appropriately secure your personal information. If you have any questions about our use or your personal information, please contact DEP's Chief Privacy Officer at depprivacyofficer@wv.gov.

Received
Office of Oil & Gas
JUL 16 2015

WW-6A5
(1/12)

Operator Well No. William Rodgers OHI 205H
06900192

STATE OF WEST VIRGINIA
DEPARTMENT OF ENVIRONMENTAL PROTECTION, OFFICE OF OIL AND GAS
NOTICE OF PLANNED OPERATION

Notice Time Requirement: notice shall be provided no later than the **filing date of permit application.**
Date of Notice: 06/04/2015 **Date Permit Application Filed:** _____

06900192

Delivery method pursuant to West Virginia Code § 22-6A-16(c)

☒ CERTIFIED MAIL RETURN RECEIPT REQUESTED ☐ HAND DELIVERY

Pursuant to W. Va. Code § 22-6A-16(c), no later than the date for filing the permit application, an operator shall, by certified mail return receipt requested or hand delivery, give the surface owner whose land will be used for the drilling of a horizontal well notice of the planned operation. The notice required by this subsection shall include: (1) A copy of this code section; (2) The information required to be provided by subsection (b), section ten of this article to a surface owner whose land will be used in conjunction with the drilling of a horizontal well; and (3) A proposed surface use and compensation agreement containing an offer of compensation for damages to the surface affected by oil and gas operations to the extent the damages are compensable under article six-b of this chapter. (d) The notices required by this section shall be given to the surface owner at the address listed in the records of the sheriff at the time of notice.

Notice is hereby provided to the SURFACE OWNER(s)
(at the address listed in the records of the sheriff at the time of notice):

Name: William I. Rodgers & Douglas W. Rodgers
Address: 94 McCoy Rd.
Valley Grove, WV 26060

Name: _____
Address: _____

Notice is hereby given:
Pursuant to West Virginia Code § 22-6A-16(c), notice is hereby given that the undersigned well operator has developed a planned operation on the surface owner's land for the purpose of drilling a horizontal well on the tract of land as follows:

State: West Virginia
County: Ohio
District: Liberty
Quadrangle: Valley Grove
Watershed: Wheeling Creek

UTM NAD 83 Easting: 539,870.606
Northing: 4,439,730.707
Public Road Access: National Rd.
Generally used farm name:

This Notice Shall Include:
Pursuant to West Virginia Code § 22-6A-16(c), this notice shall include: (1)A copy of this code section; (2) The information required to be provided by **W. Va. Code § 22-6A-10(b)** to a surface owner whose land will be used in conjunction with the drilling of a horizontal well; and (3) A proposed surface use and compensation agreement containing an offer of compensation for damages to the surface affected by oil and gas operations to the extent the damages are compensable under article six-b of this chapter. Additional information related to horizontal drilling may be obtained from the Secretary, at the WV Department of Environmental Protection headquarters, located at 601 57th Street, SE, Charleston, WV 25304 (304-926-0450) or by visiting www.dep.wv.gov/oil-and-gas/pages/default.aspx.

Well Operator: SWN Production Company, LLC
Telephone: 304-884-1614
Email: Danielle_Southall@swn.com

Address: PO Box 1300, 179 Innovation Drive
Jane Lew, WV 26378
Facsimile: 304-472-4225

Oil and Gas Privacy Notice:
The Office of Oil and Gas processes your personal information, such as name, address and telephone number, as part of our regulatory duties. Your personal information may be disclosed to other State agencies or third parties in the normal course of business or as needed to comply with statutory or regulatory requirements, including Freedom of Information Act requests. Our office will appropriately secure your personal information. If you have any questions about our use or your personal information, please contact DEP's Chief Privacy Officer at depprivacyofficer@wv.gov.

Received
Office of Oil & Gas
JUL 16 2015

06900192

WEST VIRGINIA DEPARTMENT OF TRANSPORTATION
Division of Highways
1900 Kanawha Boulevard East • Building Five • Room 110
Charleston, West Virginia 25305-0430 • (304) 558-3505

Earl Ray Tomblin
Governor

Paul A. Mattox, Jr., P. E.
Secretary of Transportation/
Commissioner of Highways

June 25, 2015

James A. Martin, Chief
Office of Oil and Gas
Department of Environmental Protection
601 57th Street, SE
Charleston, WV 25304

Subject: DOH Permit for the William Rodgers Pad, Ohio County
William Rodgers OHI 205H

Dear Mr. Martin,

The West Virginia Division of Highways has transferred Permit #06-2011-0443 for the subject site to Southwestern Energy for access to the State Road for the well site located off of US 40 F in Ohio County.

The operator has signed an OIL AND GAS ROAD MAINTENANCE BONDING AGREEMENT and provided the required Bond. This operator is currently in compliance with the DOH OIL AND GAS POLICY dated January 3, 2012.

Very Truly Yours,

Gary K. Clayton

Gary K. Clayton, P.E.
Regional Maintenance Engineer
Central Office Oil &Gas Coordinator

Received
Office of Oil & Gas
JUL 16 2015

Cc: Brittany Woody
Southwestern Energy
CH, OM, D-6
File

06900192

Supplier Name	Product Name	Product Use	Chemical Name	CAS Number
BAKER HUGHES	ALPHA 1427	Biocide	Didecyl Dimethyl Ammonium Chloride	007173-51-1
			Ethanol	000064-17-5
			Glutaraldehyde (Pentanediol)	000111-30-8
			Quaternary Ammonium Compound	068424-85-1
			Water	007732-18-5
	BF-7L	Buffer	Potassium Carbonate	000584-08-7
	ClayCare	Clay Stabilizer	Choline Chloride	000067-48-1
			Water	007732-18-5
	Enzyme G-I	Breaker	No Hazardous Components	NONE
	ENZYME G-NE	Breaker	No Hazardous Components	NONE
	FRW-18	Friction Reducer	Petroleum Distillate Hydrotreated Light	064742-47-8
	GW-3LDF	Gel	Petroleum Distillate Blend	N/A-014
			Polysaccharide Blend	N/A-021
	SCALETROL 720	Scale Inhibitor	Diethylene Glycol	000111-46-6
			Ethylene Glycol	000107-21-1
	XLW-32	Crosslinker	Boric Acid	010043-35-3
			Methanol (Methyl Alcohol)	000067-56-1
FRAC TECH SERVICES	APB01 (AMMONIUM PERSUFATE BREAKER)	Breaker	Ammonium Persulfate	007727-54-0
	B05 (LOW PH BUFFER)	Buffer	Acetic acid	000064-19-7
	BXL03 Borate XL Delayed High Temp	Crosslinker	No Hazardous Components	NONE
	FRW-200	Friction Reducer	No Hazardous Components	NONE
	HVG01 (TURQUOISE-1 BULK)	Gelling Agent	Petroleum Distillate Hydrotreated Light	064742-47-8
	KCLS-4	Clay Stabilizer	No Hazardous Components	NONE
	LTB-1	Breaker	Ammonium Persulfate	N/A

Received
Office of Oil & Gas
JUL 16 2015

Supplier Name	Product Name	Product Use	Chemical Name	CAS Number
NALCO ONESOURCE	EC6110A	Biocide	Ethanol	000064-17-5
			Glutaraldehyde (Pentanediol)	000111-30-8
			Quaternary Ammonium Compounds	N/A-063
	EC6629A	Biocide	No Hazardous Components	NONE
WEATHERFORD	WBK-133 OXIDIZER	Breaker	Ammonium Persulfate	007727-54-0
	WBK-134	Breaker	Ammonium Persulfate	007727-54-0
			Crystalline Silica (Quartz Sand, Silicon Dioxide)	014808-60-7
	WCS-631LC	Clay Stabilizer	Proprietary Non Hazardous Salt	N/A-229
			Water	007732-18-5
	WFR-55LA	Friction Reducer	No Hazardous Components	NONE
	WGA-15L	Gel	Petroleum Distillate Hydrotreated Light	064742-47-8
	WPB-584-L	Buffer	Potassium Carbonate	000584-08-7
			Potassium Hydroxide	001310-58-3
	WXL-101LE	Corsslinker	No Hazardous Components	NONE
	WXL-101LM	Crosslinker	Petroleum Distillate Hydrotreated Light	064742-47-8
	WXL-105L	Crosslinker	Water	007732-18-5
			Ethylene Glycol	000107-21-1
			Boric Acid	010043-35-3
			Ethanolamine	000141-43-5
SCHLUMBERGER	B244 Green-Cide 25G	Biocide	Glutaraldehyde	111-30-8
	L071 Temporary Clay Stabilizer	Clay Stabilizer	Cholinium Chloride	67-48-1
	Breaker J218	Breaker	Diammonium Peroxidisulphate	7727-54-0
	EB-Clean* J475 Breaker		Diammonium Peroxidisulphate	7727-54-0
	Friction Reducer B315	Friction Reducer	Distillates (petroleum), Hydrotreated light Aliphatic Alcohol Glycol Ether	64742-47-8 Proprietary
	Friction Reducer J609		Ammonium Sulfate	7783-20-2
Supplier Name	Product Name	Product Use	Chemical Name	CAS Number

Received
Office of Oil & Gas
JUL 16 2015

SCHLUMBERGER	Water Gelling Agent J580	Gel	Carbohydrate Polymer	Proprietary
	Scale Inhibitor B317	Scale Inhibitor	Trisodium ortho phosphate Ethane-1, 2-diol	7601-54-9 107-21-1
	Borate Crosslinker J532	Crosslinker	Aliphatic polyol Sodium tetraborate decahydrate	Proprietary 1303-96-4
	Crosslinker J610		Aliphatic polyol Potassium hydroxide	Proprietary 1310-58-3

Received
Office of Oil & Gas
JUL 16 2015

WILLIAM RODGERS OHI PAD 'A' AS-BUILT

AS-BUILT/PRODUCTION PLAN
LIBERTY DISTRICT, OHIO COUNTY, WV
SEPTEMBER 2015

UNIVERSAL TRANSVERSE MERCATOR COORDINATE SYSTEM (UTM) ZONE 17
ELEVATIONS BASED ON WGS84
ESTABLISHED BY SURVEY GRADE GPS & OPUS
POST-PROCESSING

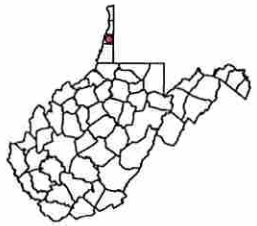

SITE LOCATION

WEST VIRGINIA COUNTY MAP

LIBERTY DISTRICT, OHIO COUNTY
WEST VIRGINIA
SCALE: N.T.S.

PROJECT CONTACTS

SOUTHWESTERN ENERGY

Tom Chambers - Facilities Engineer
501-548-3753

John Angiulli, Field Regulatory Specialist
304-884-1644

Jimmy Johnson, Construction Superintendent
304-997-9403

ENGINEER & SURVEYOR

Anthony Baumgard, PE
Triple H Enterprises
304-873-3260

Darrell Botce, PS
Triple H Enterprises
304-873-3260

9/14/2015

ANTHONY BAUMGARD, P.E. NO. WV 14049

MISS Utility of West Virginia
1-800-245-4848
West Virginia State Law
(Section XXV Chapter 24-C)
Requires that you call two business days before you dig in the state of West Virginia
IT'S THE LAW!!!

811 Know what's below. Call before you dig.

USGS VALLEY GROVE, WV QUAD MAP

COORDINATES
SITE ENTRANCE (NAD 83)
LAT: 40° 06' 08.5"
LONG: 80° 31' 46.3"

COORDINATES
CENTER OF PADS (NAD 83)
LAT: 40° 06' 24.5"
LONG: 80° 31' 55.7"

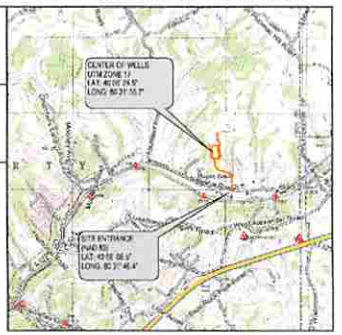

LIBERTY DISTRICT, OHIO COUNTY,
WEST VIRGINIA

WVDOH COUNTY ROAD MAP
PROJECT LOCATION
SCALE: N.T.S.

DRAWING INDEX

01 - COVER SHEET
02 - OVERALL
03 - SHEET 1
04 - SHEET 2
05 - ACCESS ROAD PROFILE SHEET
06 - DETAIL SHEET

WELL INFORMATION

WELL NO.	API NUMBER	WELL NO.	API NUMBER
3H	069-00094		
8H	069-00095		
205H	069-00192		

WVDEP OOG
ACCEPTED AS-BUILT
9 / 15 / 2015

AS-BUILT CERTIFICATION

THE DRAWINGS, CONSTRUCTION NOTES, AND REFERENCE DIAGRAMS ATTACHED HERETO HAVE BEEN PREPARED IN ACCORDANCE WITH THE WEST VIRGINIA CODE OF STATE RULES, DIVISION OF ENVIRONMENTAL, OFFICE OF OIL AND GAS CRS 35-8

NOTES

1. THE AS-BUILT INFORMATION SHOWN HEREON REFLECTS FIELD DATA COLLECTED RELATING TO THE FINAL GRADING OF THE DISTURBED AREA AS OF SEPTEMBER 11, 2015. TRIPLE H ENTERPRISES IS NOT RESPONSIBLE FOR ANY CHANGES MADE TO THE SITE AFTER THE ABOVE MENTIONED DATE.
2. THE EXISTING CONTAINMENT BERM AROUND THE WELL PAD SHALL BE REPAIRED AS NECESSARY TO ENSURE 100% CONTAINMENT OF ALL FLUIDS PRIOR TO DRILLING OPERATIONS.
3. THE EXISTING EGRESS TO THE WELL PAD SHALL HAVE THE MOUNTABLE BERMS REPAIRED AS NECESSARY TO ENSURE 100% CONTAINMENT OF ALL FLUIDS PRIOR TO DRILLING OPERATIONS.

Triple H enterprises

SWN Production Company

OVERALL PLAN SHEET
AS-BUILT/PRODUCTION PLAN
WILLIAM RODGERS OHI WELL PAD A AS-BUILT
LIBERTY DISTRICT, OHIO COUNTY
WEST VIRGINIA

JOB:	SWH00020
DATE:	09/14/2015
DRAWN BY:	ADS
SCALE:	AS SHOWN
SHEET:	1 OF 6

WVDEP OOG
ACCEPTED AS-BUILT
9 / 15 / 2015

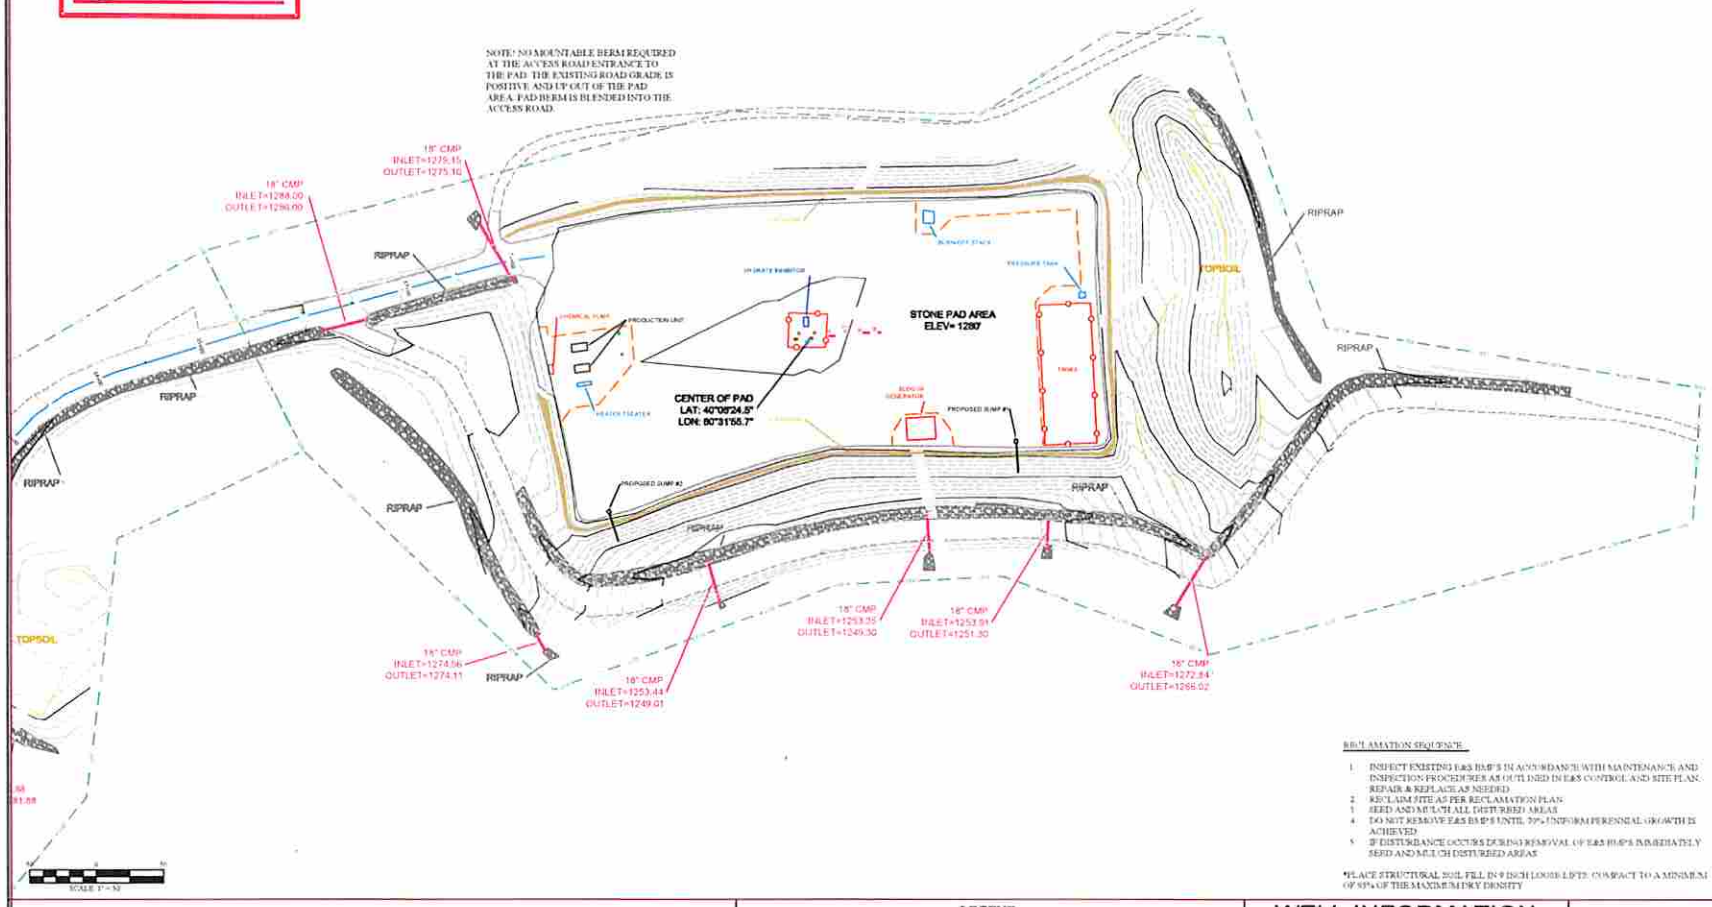

RECLAMATION SEQUENCE

1. INSPECT EXISTING E&S BMP'S IN ACCORDANCE WITH MAINTENANCE AND INSPECTION PROCEDURES AS OUTLINED IN E&S CONTROL AND SITE PLAN. REPAIR & REPLACE AS NEEDED.
2. RECLAIM SITE AS PER RECLAMATION PLAN.
3. SEED AND MULCH ALL DISTURBED AREAS.
4. DO NOT REMOVE E&S BMP'S UNTIL 70% UNIFORM PERENNIAL GROWTH IS ACHIEVED.
5. IF DISTURBANCE OCCURS DURING REMOVAL OF E&S BMP'S IMMEDIATELY SEED AND MULCH DISTURBED AREAS.

*PLACE STRUCTURAL SOIL FILL IN 9 INCH LOOSE LIFTS. COMPACT TO A MINIMUM OF 95% OF THE MAXIMUM DRY DENSITY

NOTES

1. THE EXISTING CONTAINMENT BERM AROUND THE WELL PAD SHALL BE REPAIRED AS NECESSARY TO ENSURE 100% CONTAINMENT OF ALL FLUIDS PRIOR TO DRILLING OPERATIONS.
2. THE EXISTING ROADS TO THE WELL PAD SHALL HAVE THE MOUNTABLE BERMS REPAIRED AS NECESSARY TO ENSURE 100% CONTAINMENT OF ALL FLUIDS PRIOR TO DRILLING OPERATIONS

LEGEND

- AS-BUILT 2' CONTOURS
- AS-BUILT 10' CONTOURS
- CHAINLINK FENCE
- PRODUCTION AREA
- EXISTING GRAVEL
- EXISTING ACCESS ROAD CENTER LINE
- EXISTING DITCH
- LOD — LIMITS OF DISTURBANCE
- SS — SILT SOCK
- SAND TRAP
- PROPOSED WELL
- EXISTING WELL
- EXISTING PAD BERM

WELL INFORMATION

WELL NO.	API NUMBER	WELL NO.	API NUMBER
3H	069-00094		
5H	069-00095		
205H	069-00192		

9/14/2015

ANTHONY L. BAUMGARD — REGISTERED — 14049 — STATE OF WEST VIRGINIA — PROFESSIONAL ENGINEER

Triple H enterprises

SWN Production Company

ROBERT BONE BRK WELL PAD
ROBERT BONE BRK WELL PAD AS-BUILT
BUFFALO DISTRICT BROOKE COUNTY
WEST VIRGINIA

SHEET 2

JOB: SWH60029
DATE: 09/14/2015
DRAWN BY: ADS
SCALE: AS SHOWN
SHEET: 2 OF 6